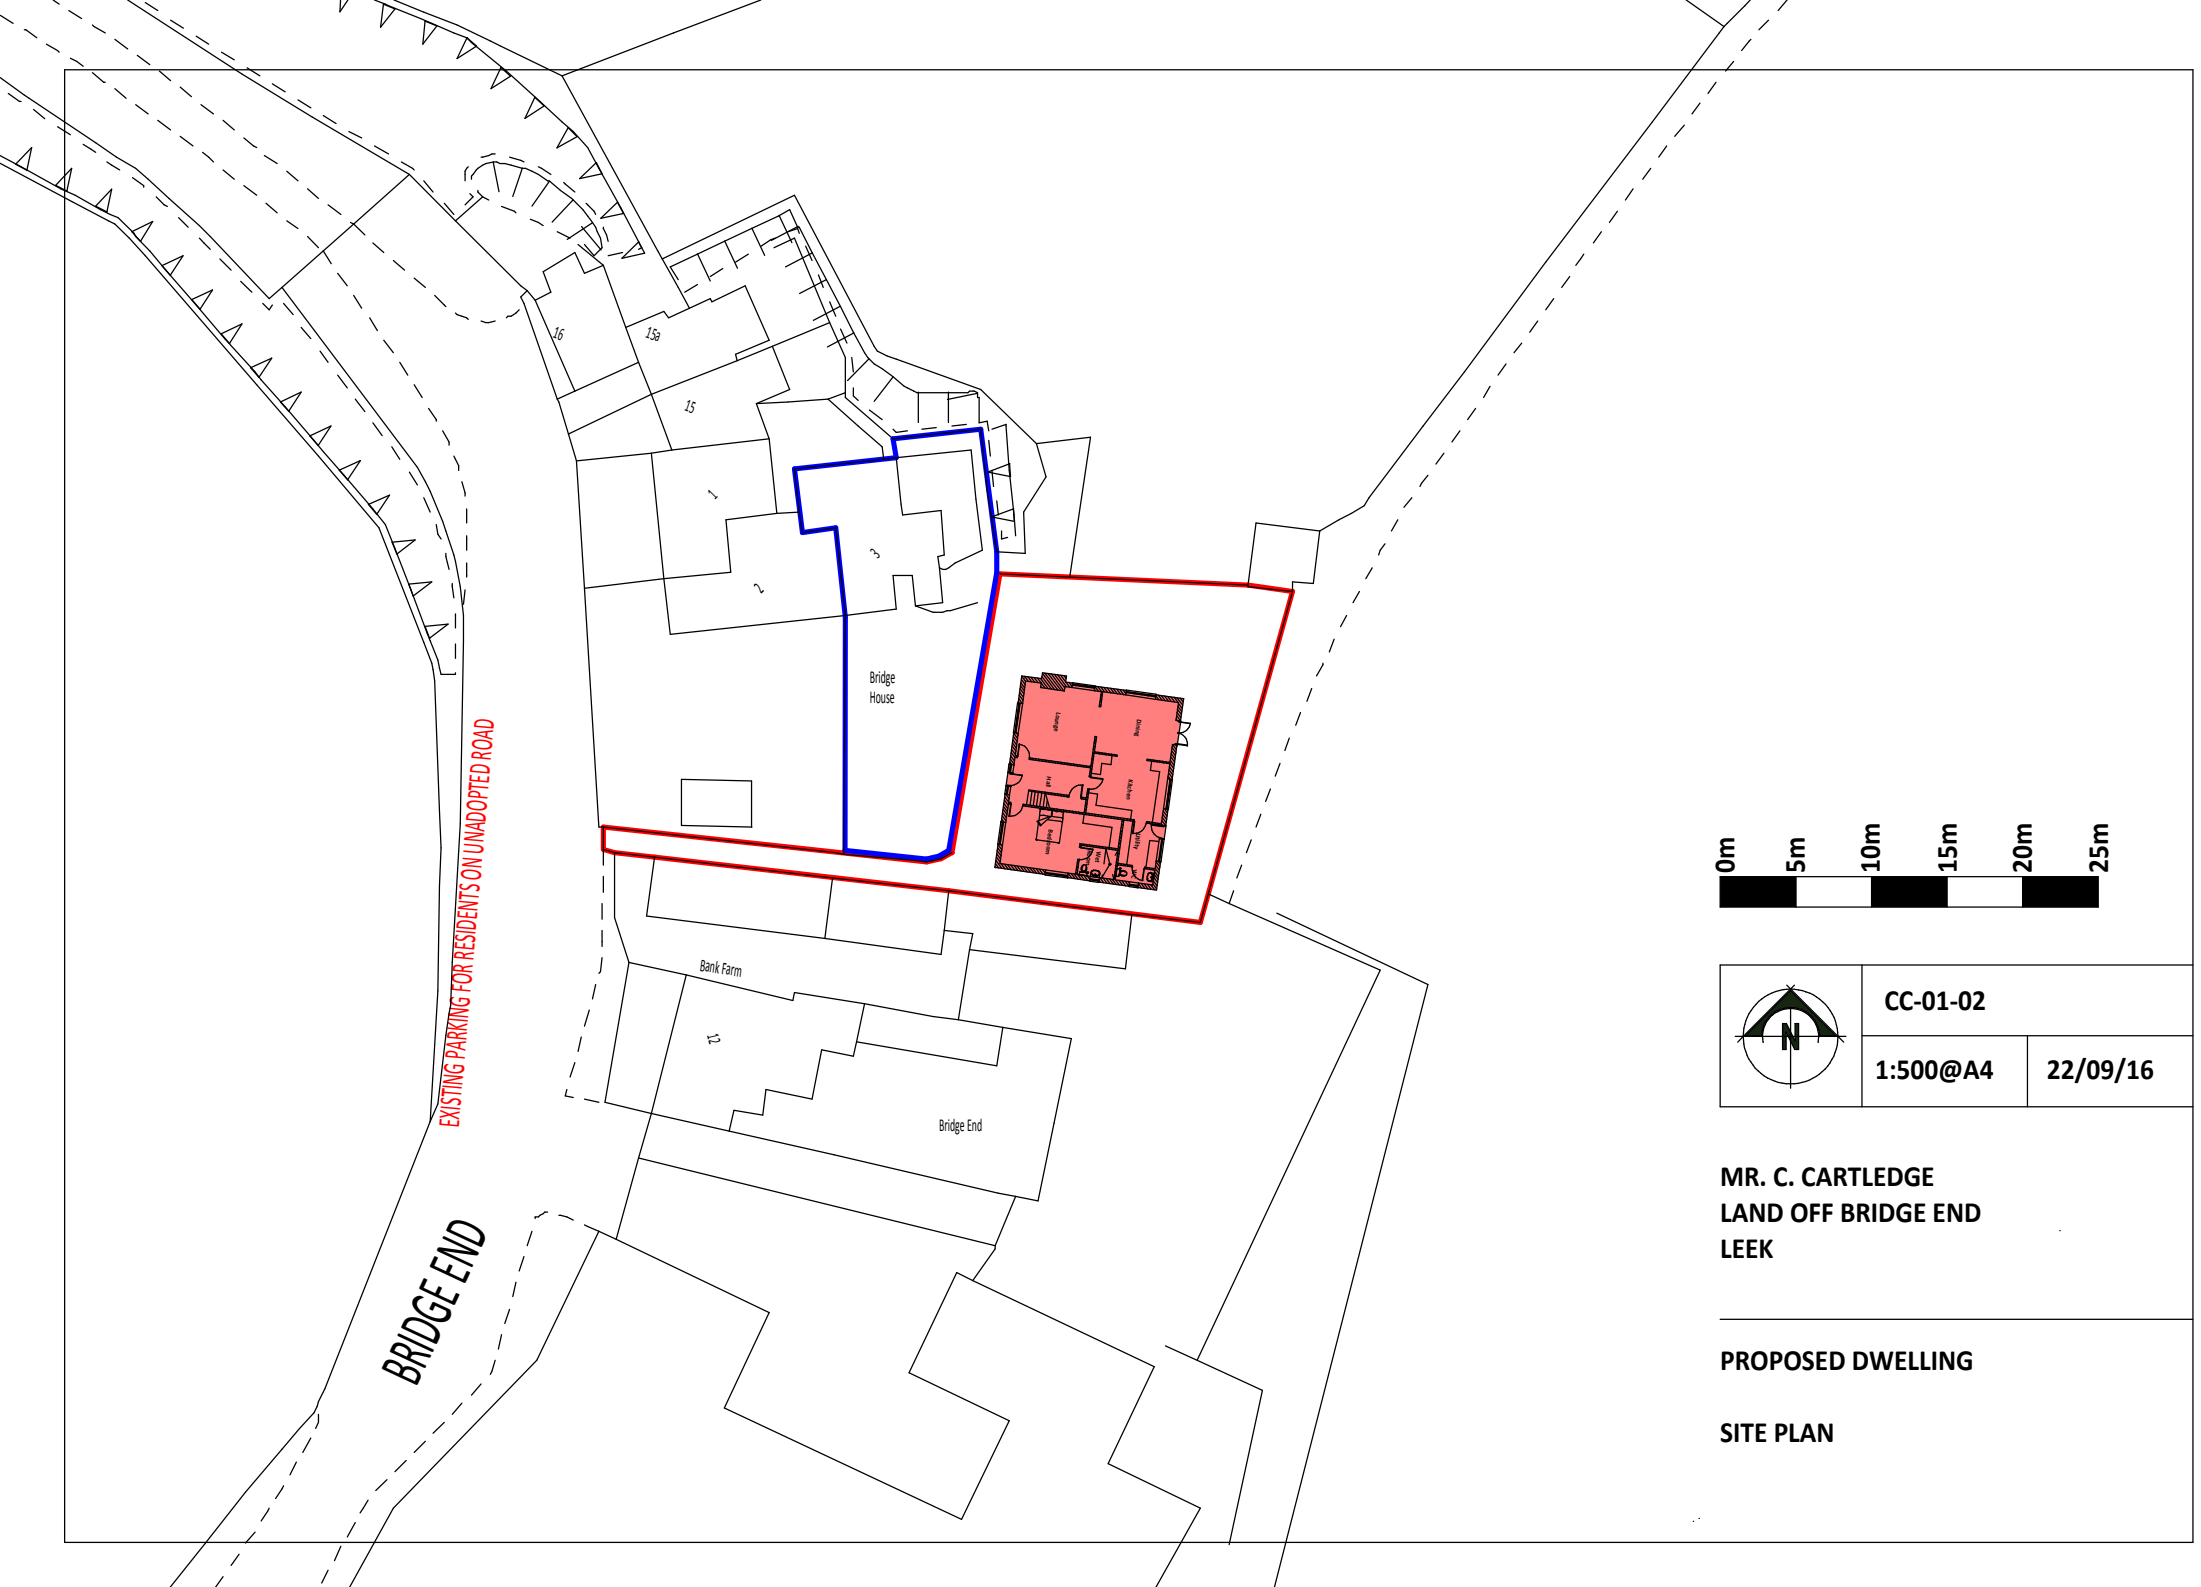


CC-01-02	
1:500@A4	22/09/16

MR. C. CARTLEDGE
LAND OFF BRIDGE END
LEEK

PROPOSED DWELLING

SITE PLAN