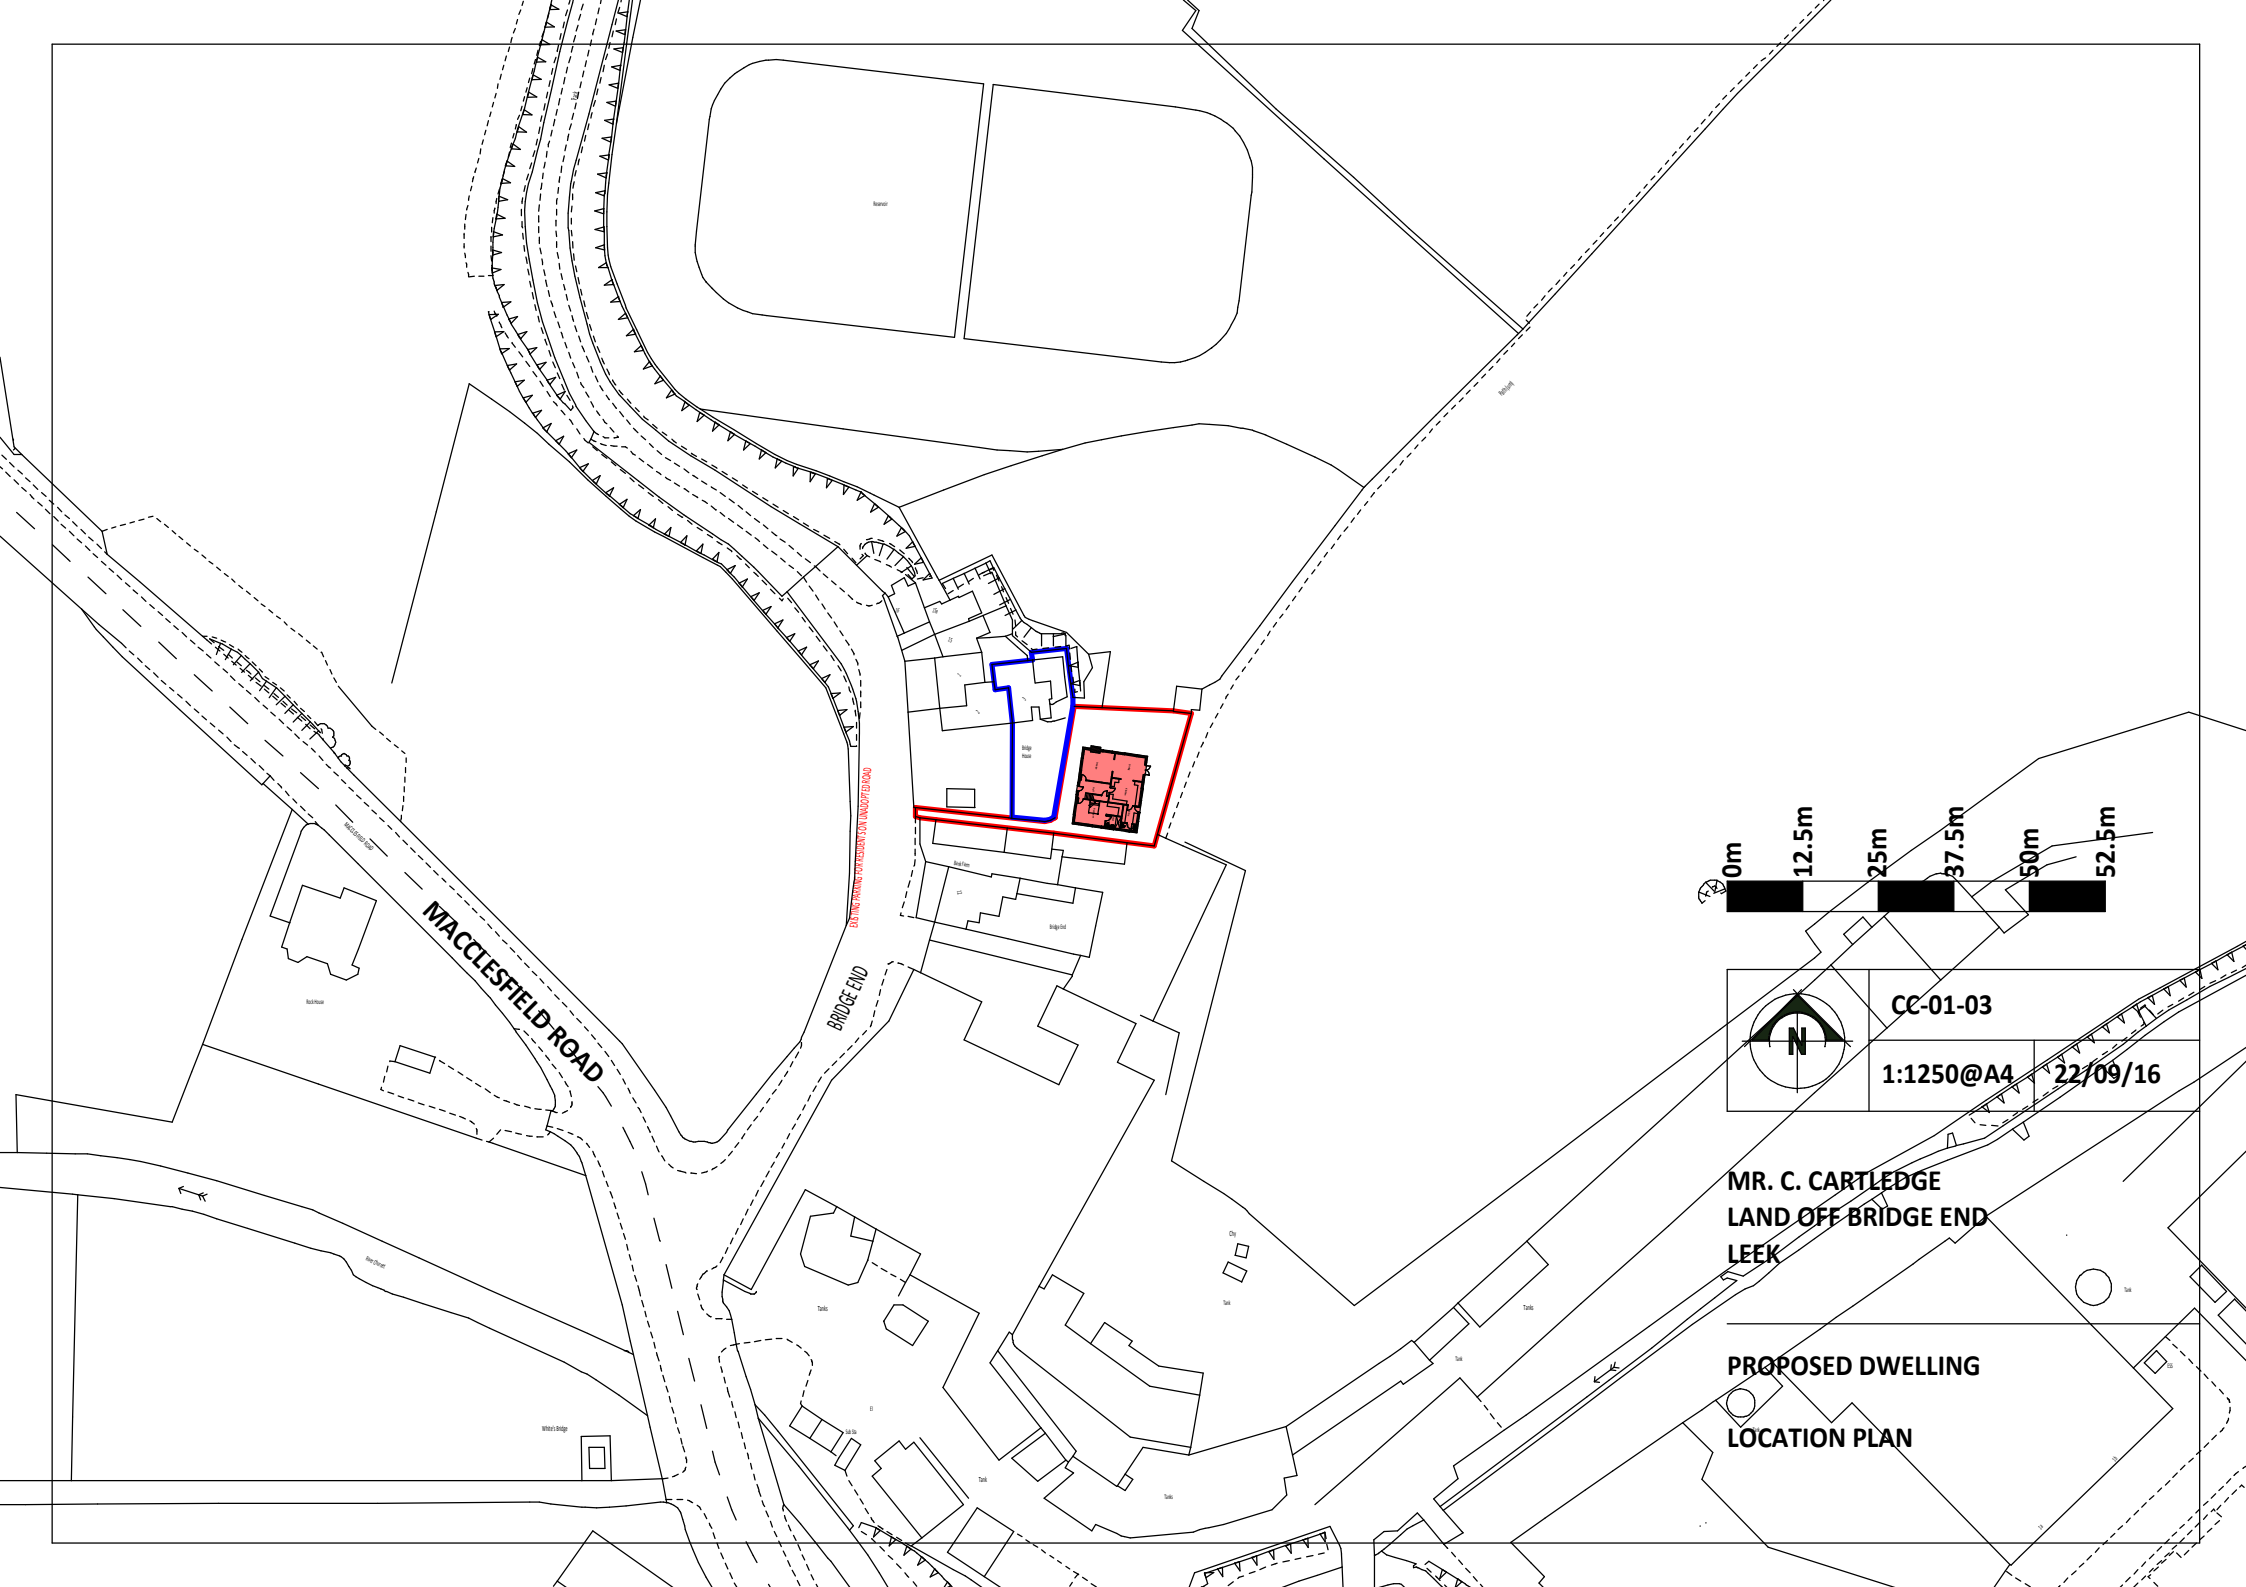


CC-01-03

1:1250@A4 22/09/16

MR. C. CARTLEDGE
LAND OFF BRIDGE END
LEEK

PROPOSED DWELLING

LOCATION PLAN