

FRONT ELEVATION
EXISTING
SCALE 1:100

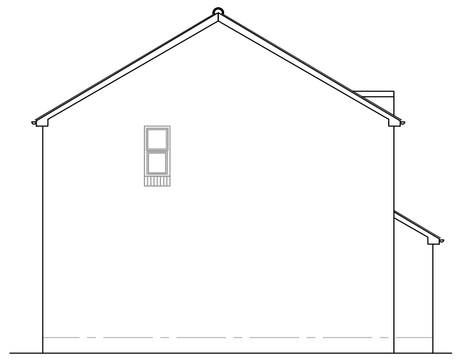

SIDE ELEVATION
EXISTING
SCALE 1:100

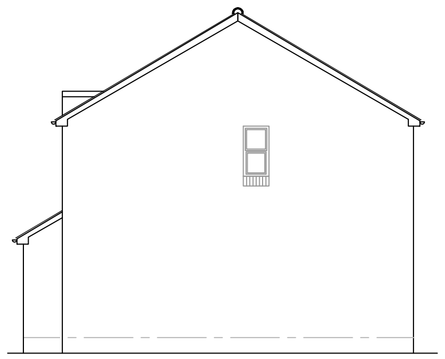

SIDE ELEVATION
EXISTING
SCALE 1:100



REAR ELEVATION
EXISTING
SCALE 1:100



FRONT ELEVATION
PROPOSED
SCALE 1:100

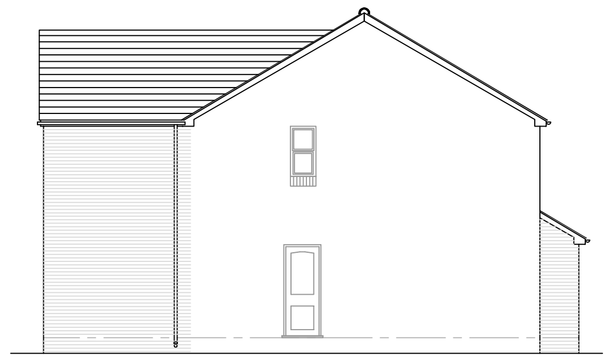

SIDE ELEVATION
PROPOSED
SCALE 1:100

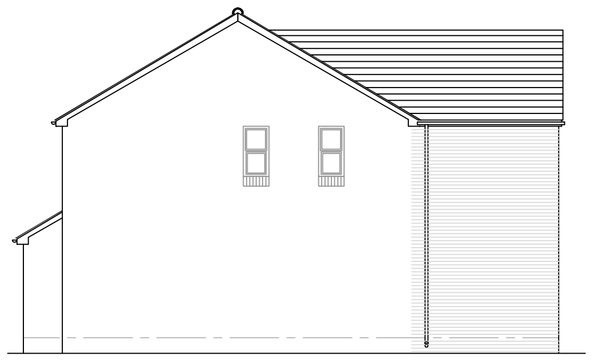

SIDE ELEVATION
PROPOSED
SCALE 1:100



REAR ELEVATION
PROPOSED
SCALE 1:100

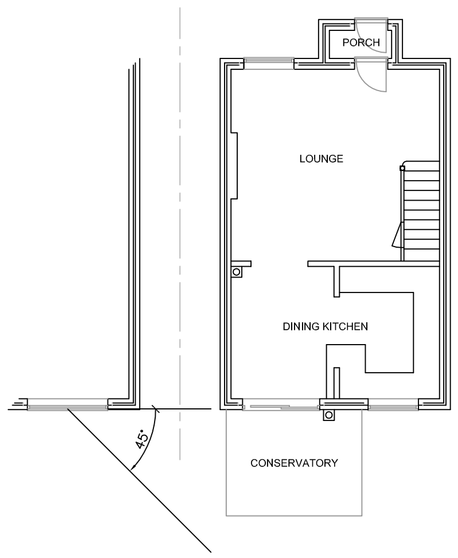

GROUND FLOOR PLAN
EXISTING
SCALE 1:100

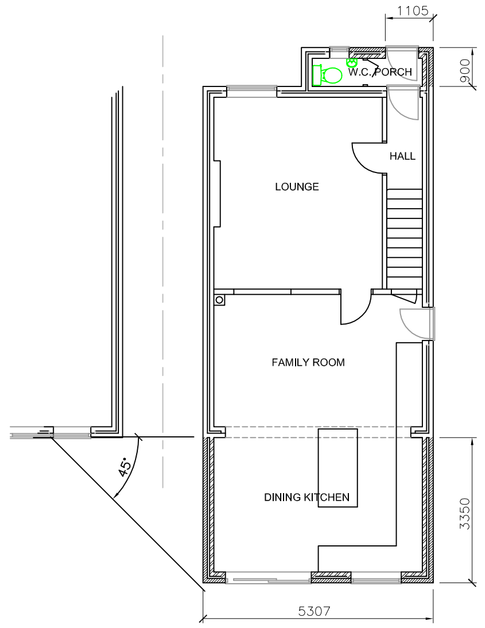

GROUND FLOOR PLAN
PROPOSED
SCALE 1:100

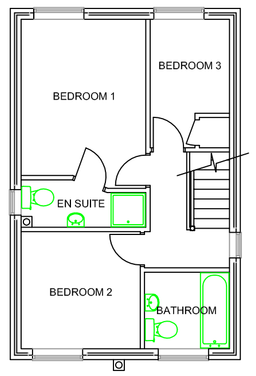

FIRST FLOOR PLAN
EXISTING
SCALE 1:100

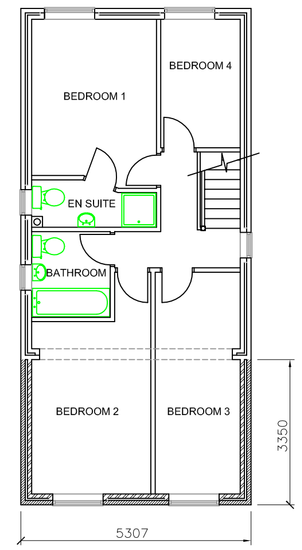

FIRST FLOOR PLAN
PROPOSED
SCALE 1:100

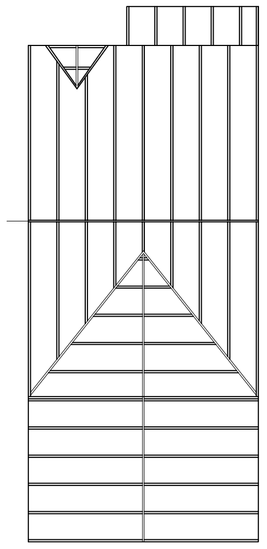

INDICATIVE ROOF PLAN
SCALE 1:100
SUBJECT TO ENGINEERS SPECIFICATION

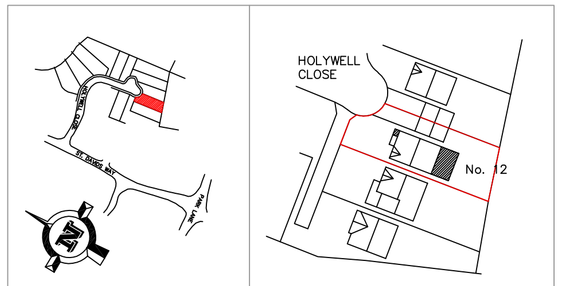

LOCATION AND SITE PLAN - NTS

REVISION	DATE	DRAWN BY	DESCRIPTION
C	DEC. 09	GND	ROOF PLAN AMENDED
B	DEC. 09	GND	WINDOW ADDED TO NEW BATHROOM AND ROOF PLAN ADDED
A	NOV. 09	GND	FIRST ISSUE FOR APPROVAL
SCALE			

TITLE: PROPOSED FRONT AND REAR EXTENSION @ 12 HOLYWELL CLOSE, BIDDULPH, STOKE ON TRENT,

for: MRS. J. BRISLEN

Sheet Size A1

SMDC. 002/09