

Rear (South) elevation



Side (East) elevation

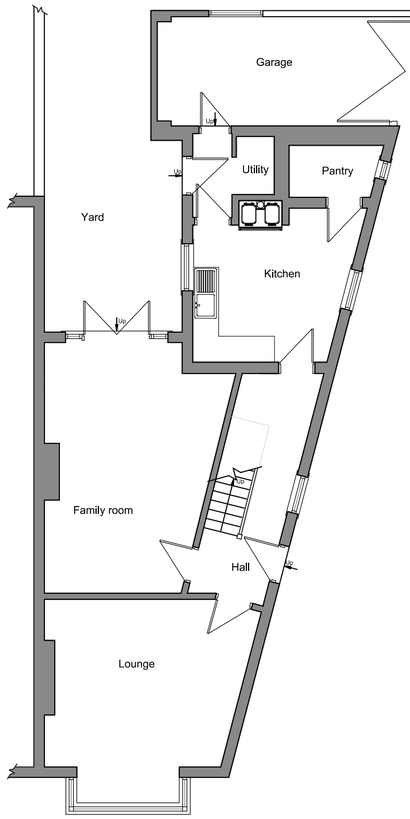

Ground floor plan

Scale

0 1 2 3 4 5

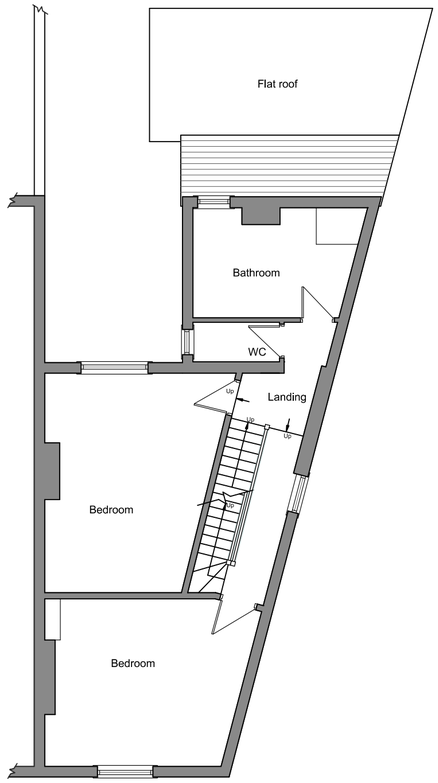

First floor plan

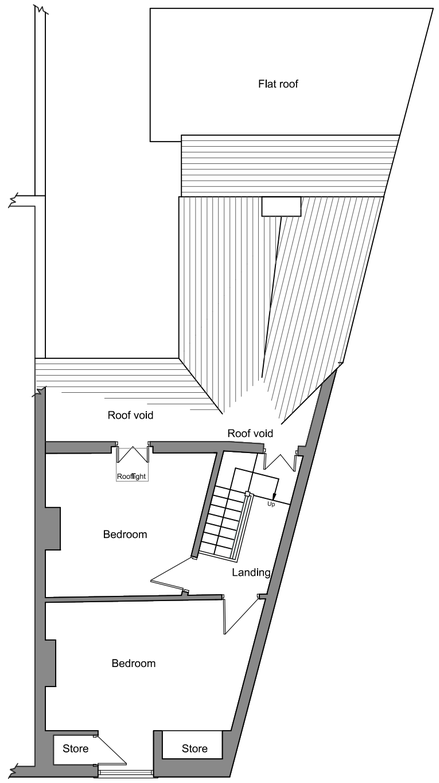

Second floor plan

DBD Architectural Consultancy Ltd ©2016

1. Copyright is vested with DBD Architectural Consultancy Ltd.

2. All dimensions to be checked on site before proceeding.

3. Contractor to check/adjust dimensions of new work to suit existing conditions.
Do not assume existing structure or details are plumb, square or level.

4. Contractor must notify the architect of any discrepancies before proceeding.

5. All drawings to be read in conjunction with all other consultants drawings and specs.

Rev	Date	Description

DBD Architectural Consultancy

DBD Architectural Consultancy Ltd
50 Broad Street, Leek,
Staffordshire, ST13 5NS
01538 383118
mail@dbdconsultants.co.uk
www.dbdconsultants.co.uk

Mr & Mrs Sharratt
27 Spring Gardens
Leek

Client

rear extension and internal alterations

Project

Title

Plans and Elevations as existing

Stage: Planning		
Size: A2	Date: 07.10.16	Job No: 1653-100
Scale: 1:100		

Drawing Number: PL 02