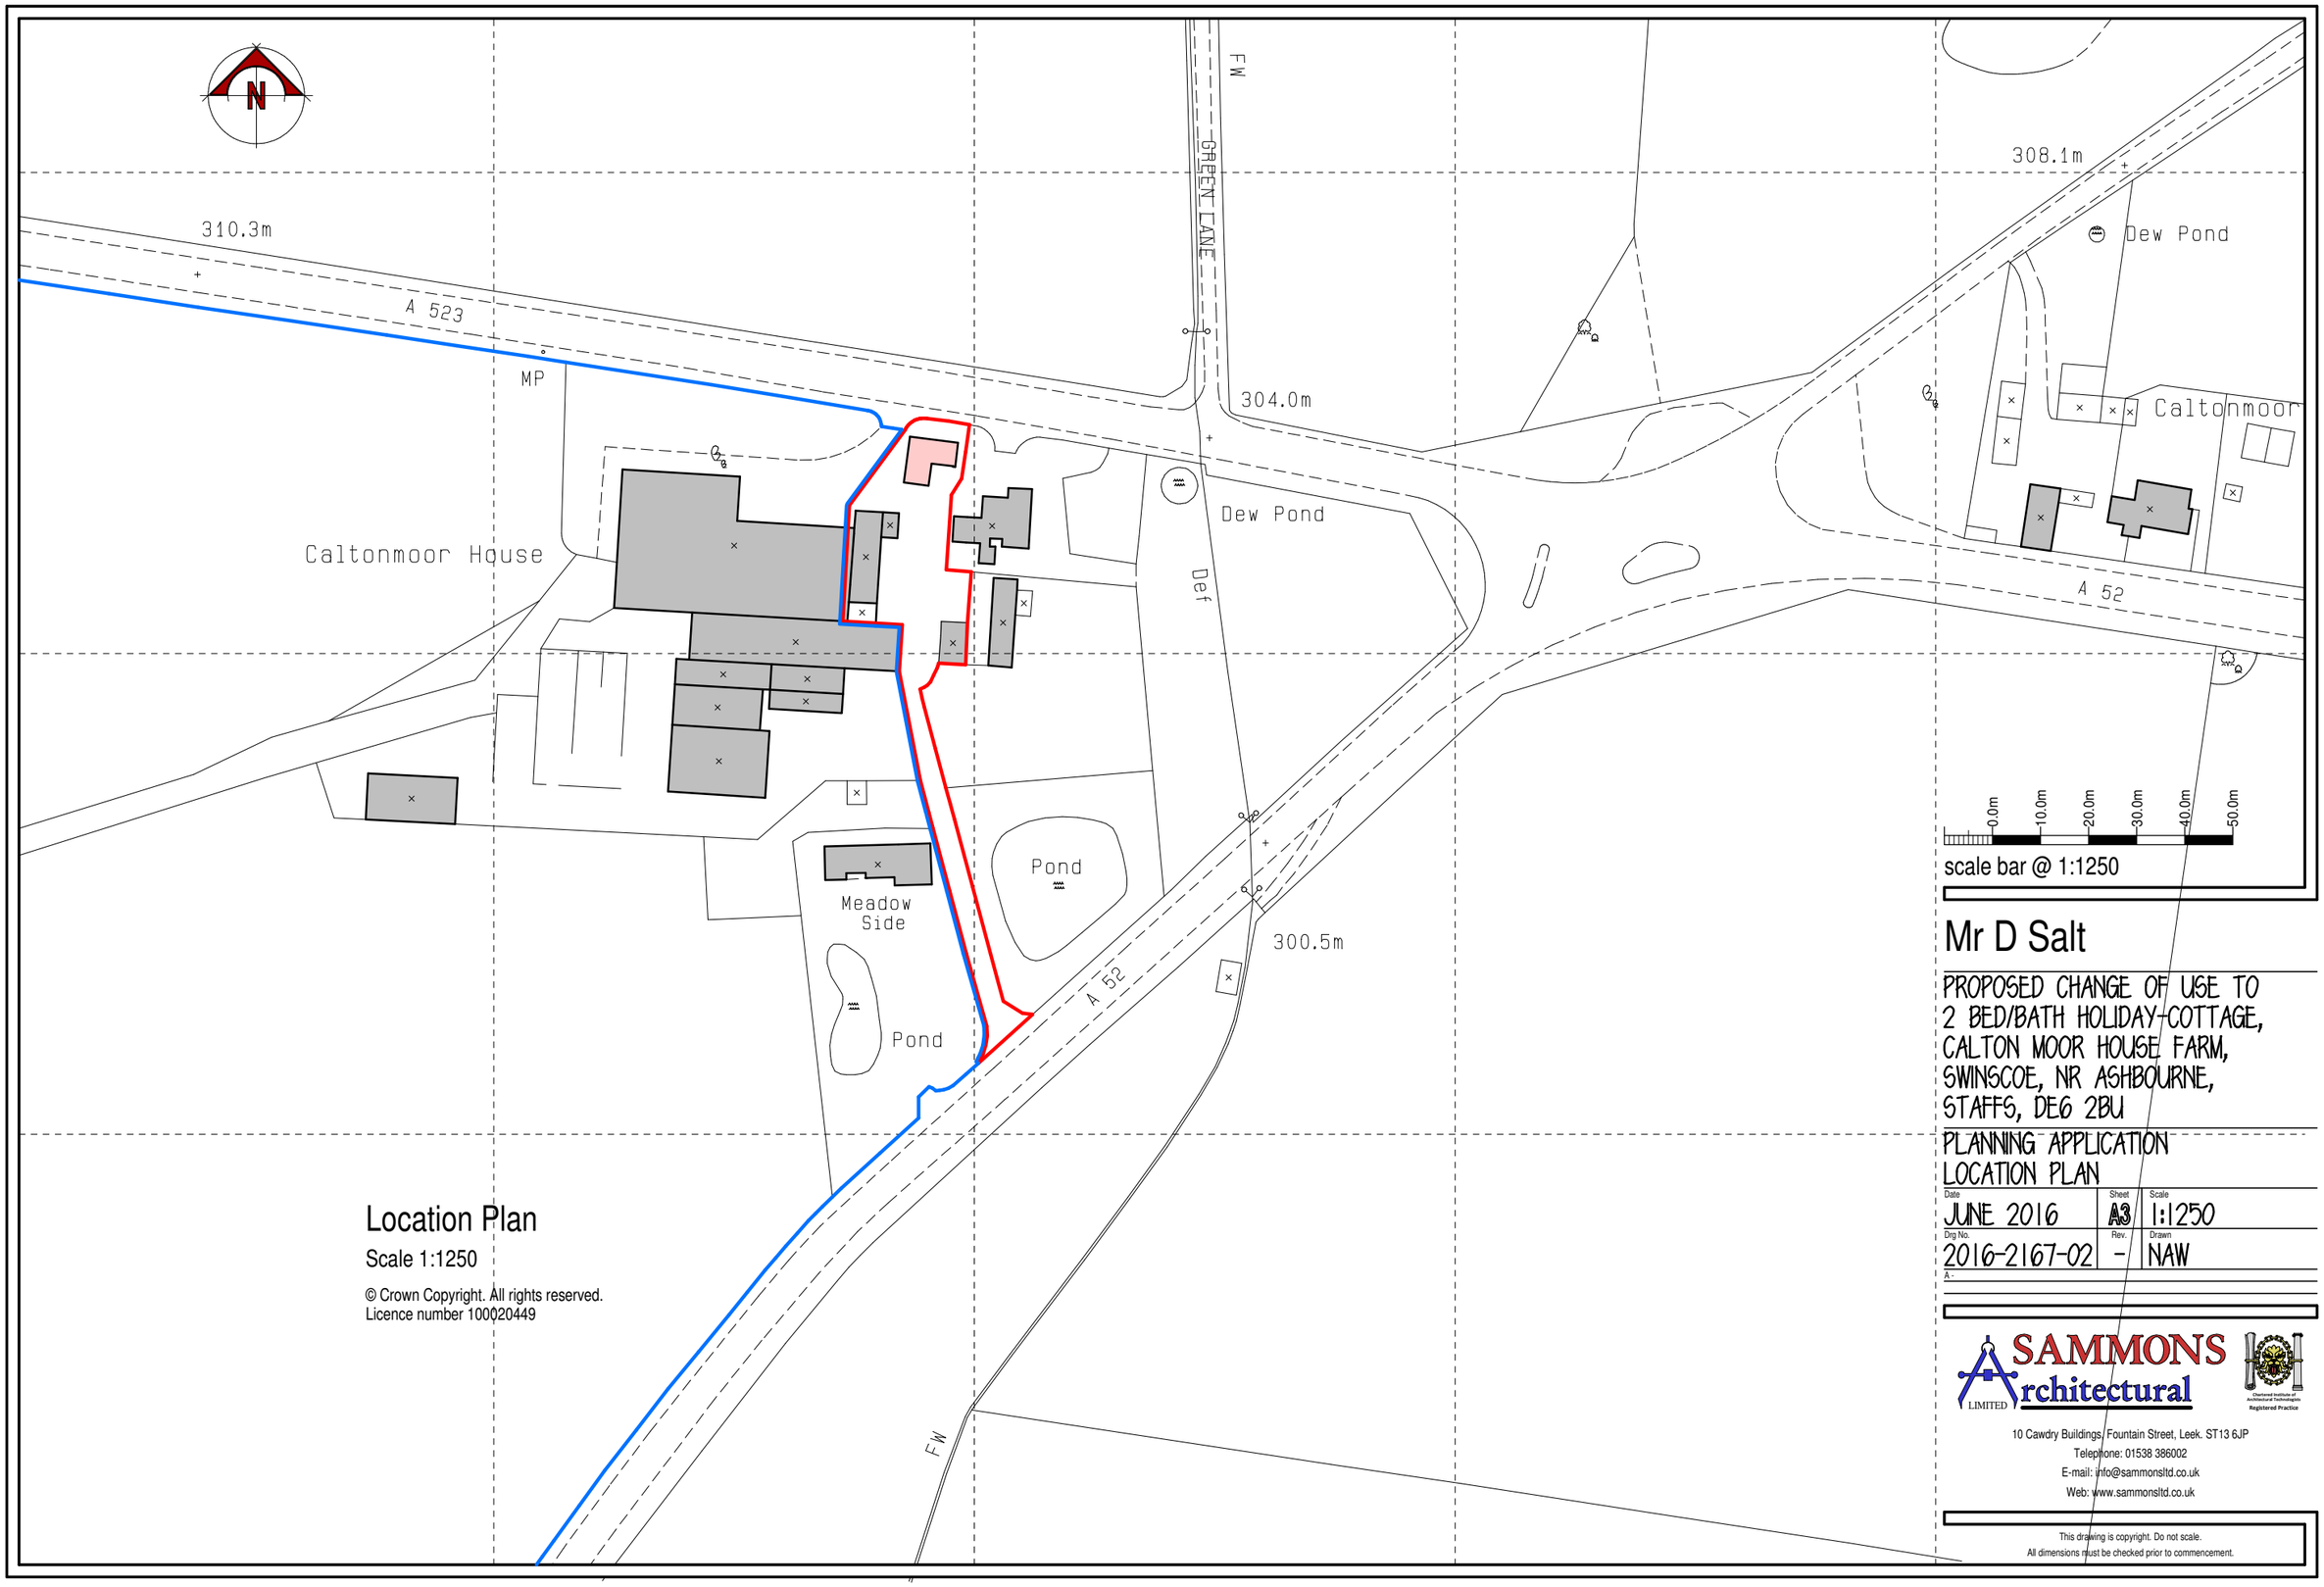


## Location Plan

Scale 1:1250

© Crown Copyright. All rights reserved.
Licence number 100020449

# Mr D Salt

PROPOSED CHANGE OF USE TO
2 BED/BATH HOLIDAY-COTTAGE,
CALTON MOOR HOUSE FARM,
SWINSCOE, NR ASHBOURNE,
STAFFS, DE6 2BU

PLANNING APPLICATION
LOCATION PLAN

| Date | Sheet | Scale |
|---|---|---|
| JUNE 2016 | A3 | 1:1250 |
| Drg No. | Rev. | Drawn |
| 2016-2167-02 | - | NAW |

A -

SAMMONS Architectural LIMITED
Chartered Institute of Architectural Technologists Registered Practice
10 Cawdry Buildings, Fountain Street, Leek. ST13 6JP
Telephone: 01538 386002
E-mail: info@sammonsltd.co.uk
Web: www.sammonsltd.co.uk

This drawing is copyright. Do not scale.
All dimensions must be checked prior to commencement.