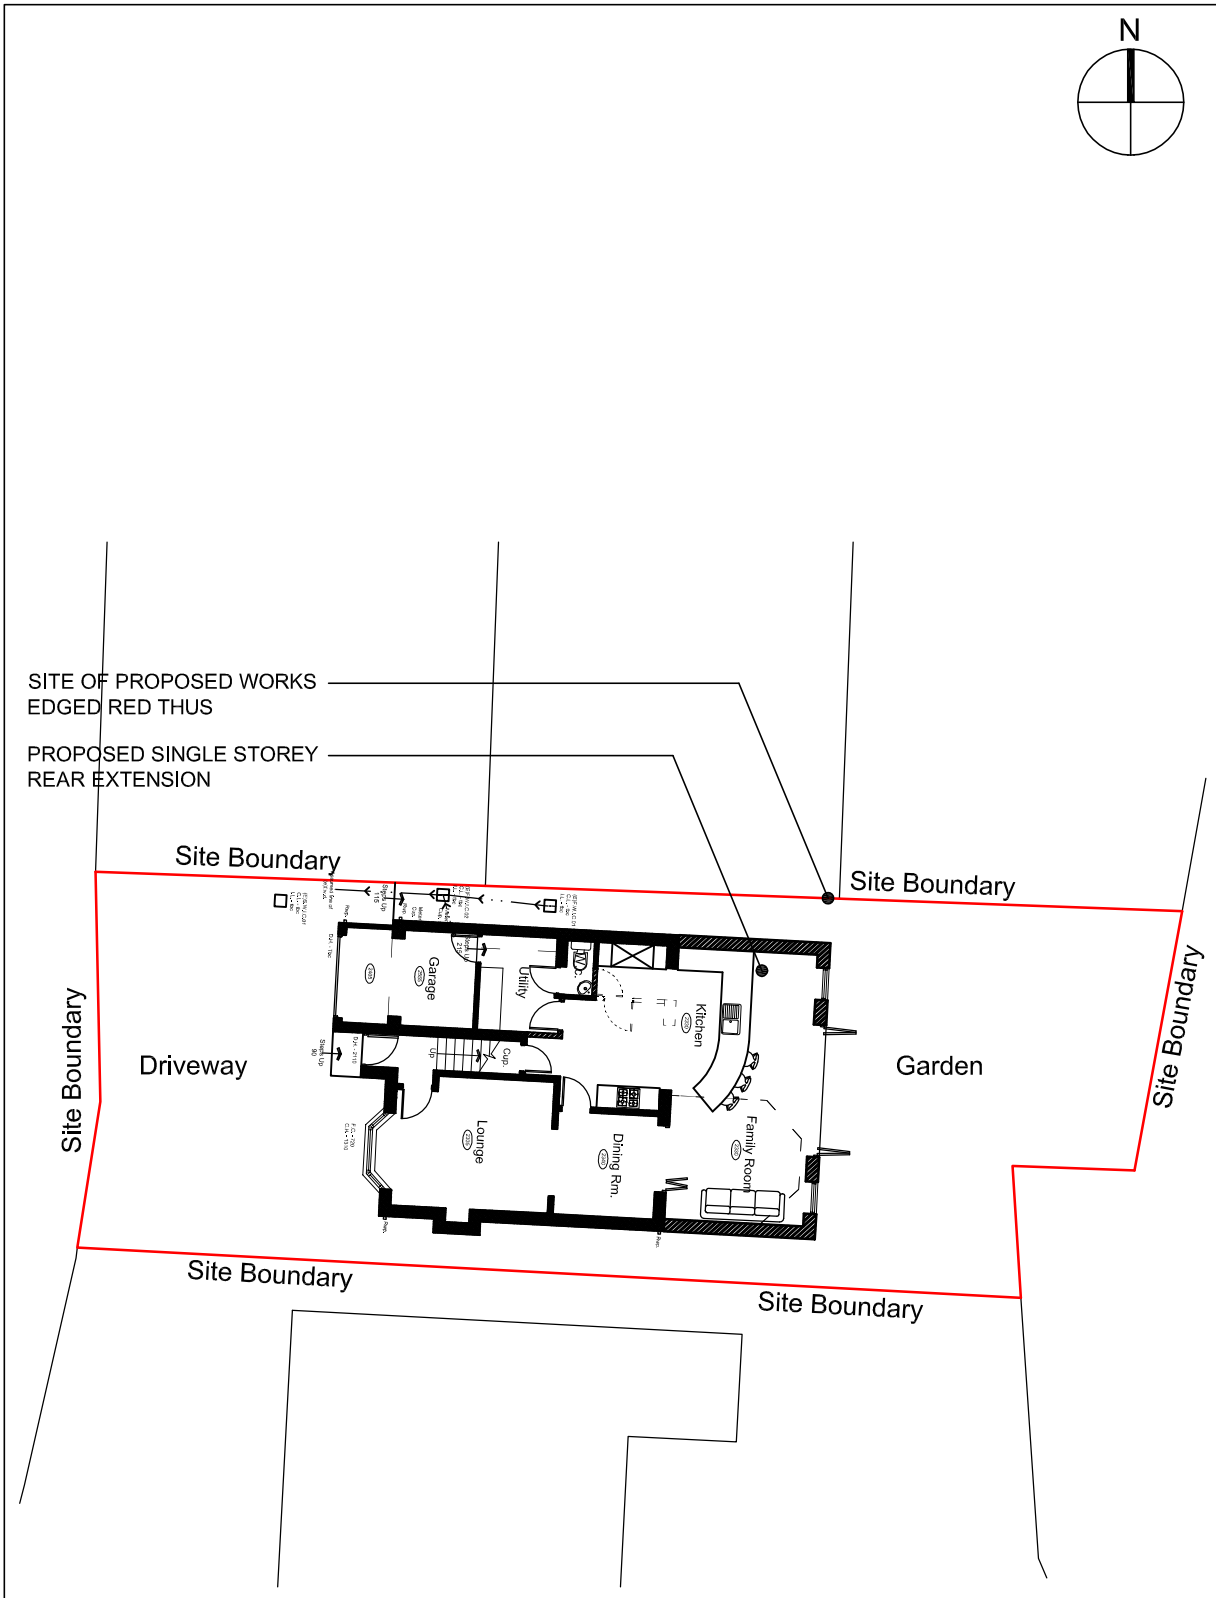

Proposed Block Plan

GENERAL NOTES

All work is to be completed in accordance with the planning consent notice ref:

All building work is to conform with the 2010 Building Regulations and all subsequent revised documents and to the satisfaction of the building control officer.

The contractor is to check all dimensions and conditions on site prior to commencing works. This drawing is not to be scaled.

Works to be completed in strict accordance with all project specific documents produced in accordance with the CDM Regulations 2015.

It remains the duty of the client and contractor to establish all legal boundaries on site.

This drawing and its contents remain the copyright of EPOCH Architecture Ltd.

Revision	Description	Date

Client	Mr & Mrs Burge			
Project	23 Humber Drive, Biddulph Extension & Alterations			
Drawing Title	Proposed Block Plan			
Drawing Ref.	P105 - 205		Size Rev.	
Date	30/09/16	Scale	1:200	A4
Status	Feasibility		Bldg. Regs	Contract
	Planning		Tender	Construction

EPOCH
ARCHITECTURE
EPOCH Architecture Ltd, 22 Plover Drive, Biddulph, Stoke-on-Trent, Staffordshire, ST8 7UJ
T: 01782 698731
M: 07709390128
E: jonathan@epocharchitecture.co.uk
W: www.epocharchitecture.co.uk