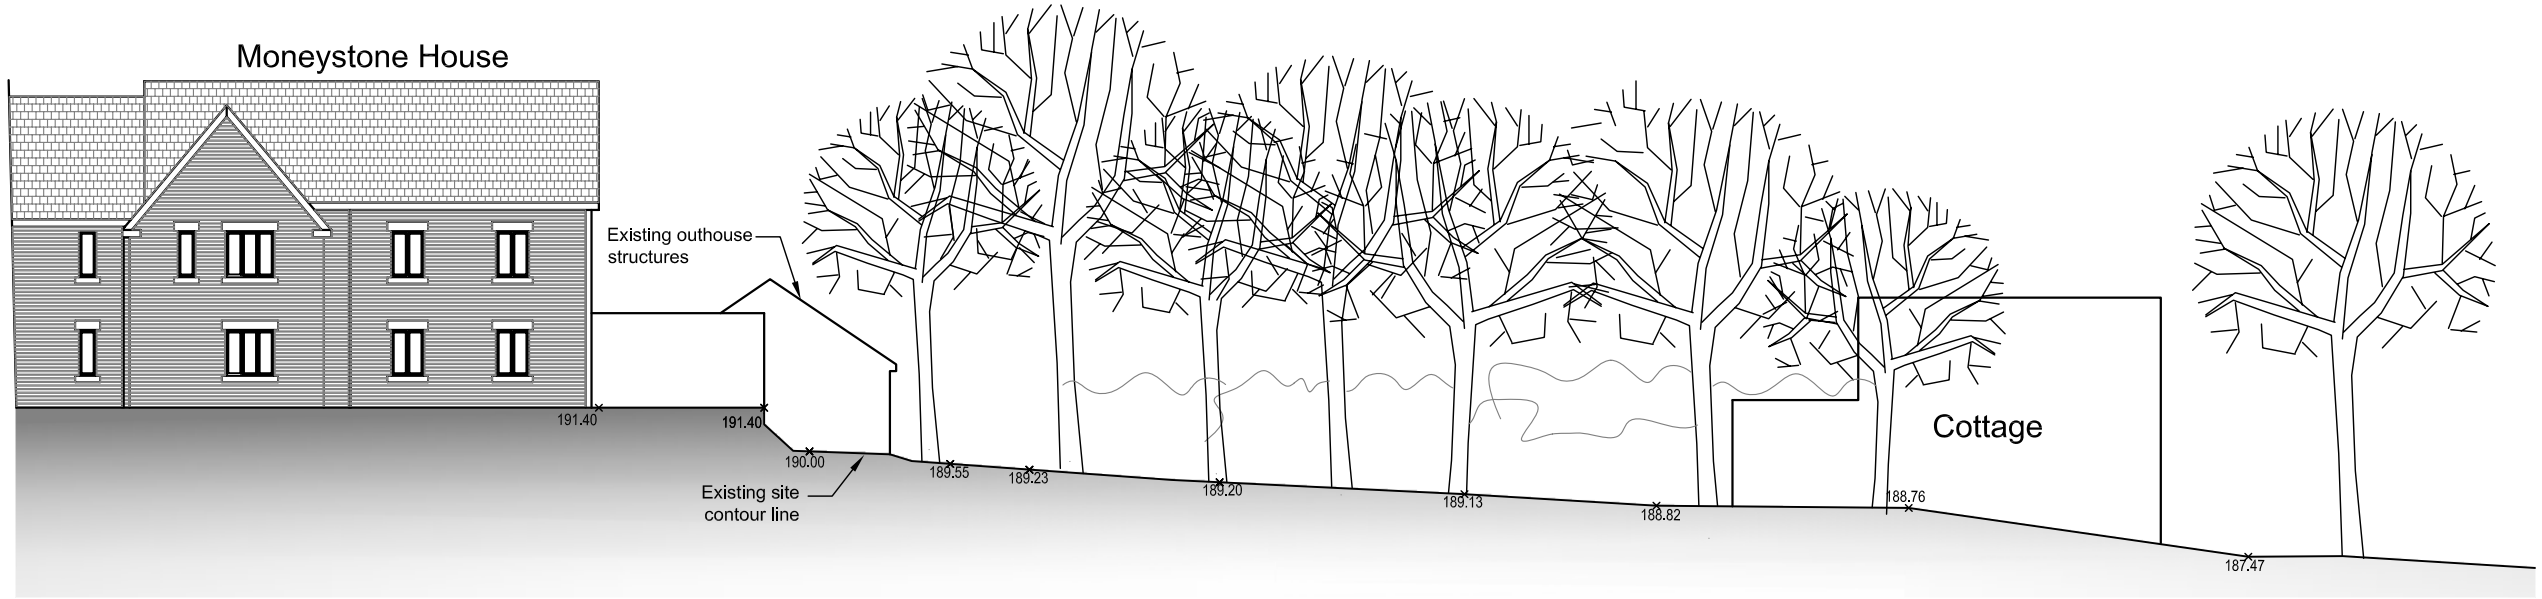

Existing Garden Elevation 1

Scale 1:200

1m
0 2m 4m 6m 8m 10m 1:200

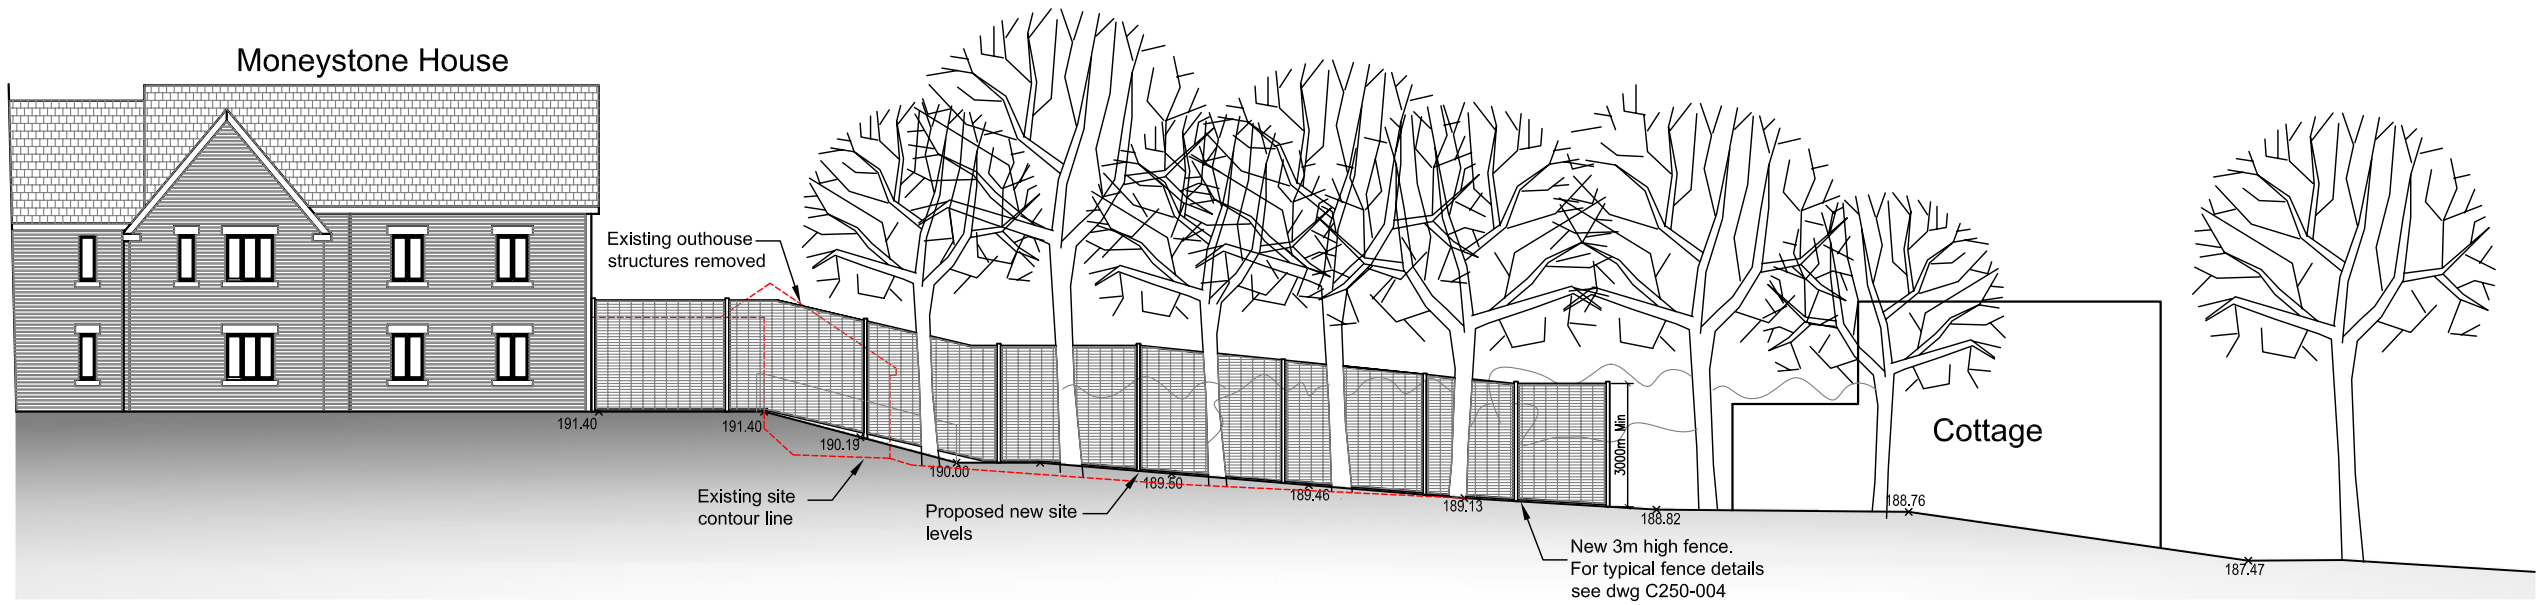

Proposed Garden Elevation 1

Scale 1:200

1m
0 2m 4m 6m 8m 10m 1:200

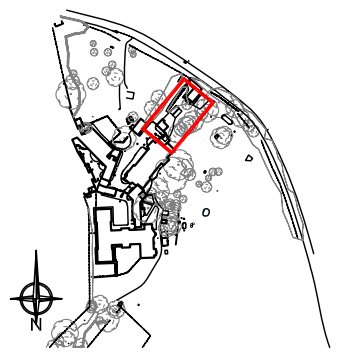

Key Plan

Rev	Description	Date

WARWICK AVENUE
15 Bell Yard Mews
London SE1 3TY
T. 020 7645 3340 F. 020 7645 3341
E. info@warwick-avenue.com
W. www.warwick-avenue.com

Job title: ACORN CARE LTD THE WOODHOUSE
Job no: C250

Drawing title: Moneystone House Proposed New Enclosed Garden Elevation 1

Scale	Date	Drawn	Checked
1:200@A3	18/08/2009	CB	

Drawing no: C250-WOOD-111
Rev: 01

Note: Do not scale. Drawings. All Dimensions to be checked on site. Errors to be reported immediately to the Architect
© All rights reserved