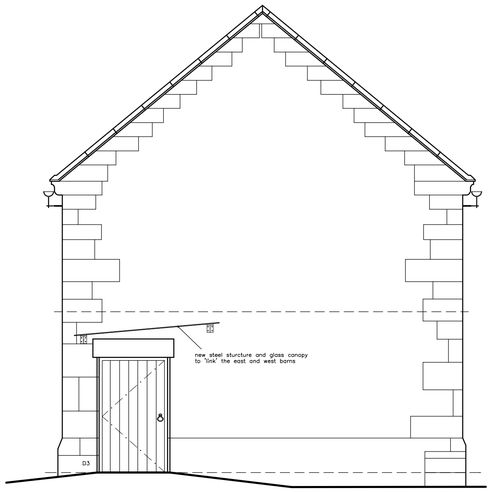

west barn :
civil ceremony room

south elevation

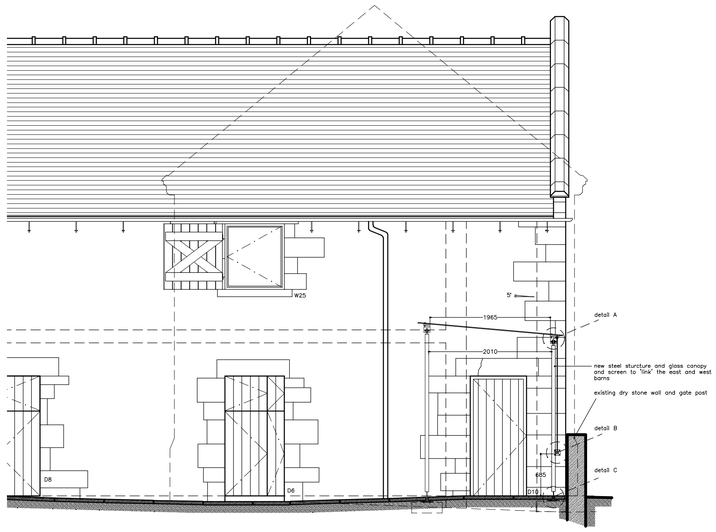

east barn :
banqueting hall, party room, bar & kitchen

north elevation

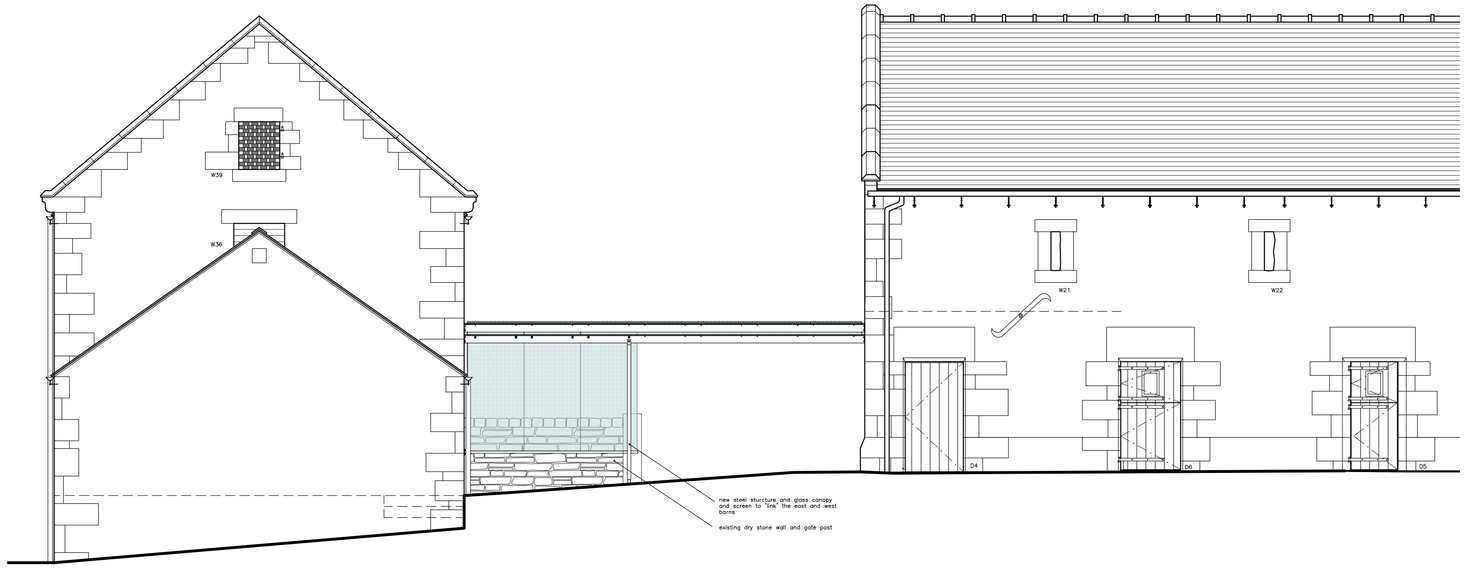

east barn :
banqueting hall, party room, bar & kitchen

east elevation

west barn :
civil ceremony room

east elevation

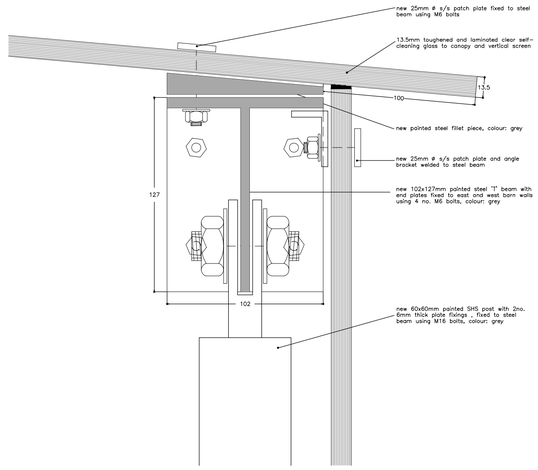

detail C : bottom rail glazing detail

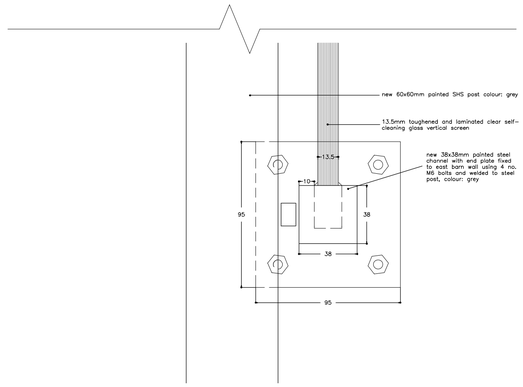

detail B : bottom rail glazing detail

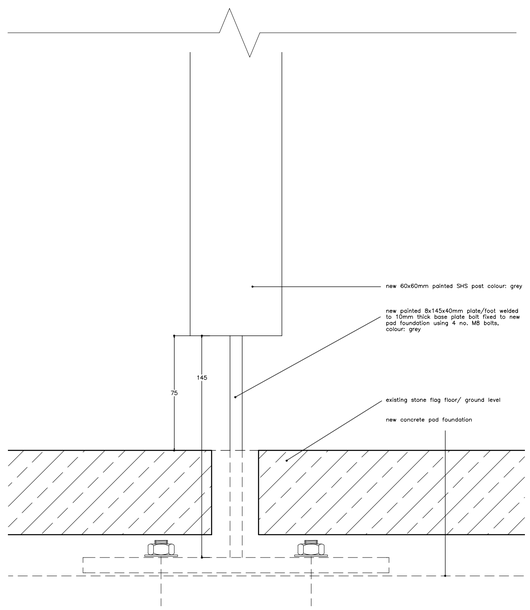

detail C : steel post foot detail

steel and glass canopy details

scale 1:2

ctd architects ©2009

1. This drawing is copyright.
2. All dimensions to be checked on site before proceeding.
3. Contractor to check/adjust dimensions of new work to suit existing conditions. Do not assume existing structure or details are plumb, square or level.
4. Contractor must notify the architect of any discrepancies before proceeding.
5. All drawings to be read in conjuction with all other consultants drawings and specs.

Rev	Date	Drawn	Description

ctd architects

Clerk Bank House
Clerk Bank
LEEK
Staffordshire
ST13 5HE

Tel: 01538 373477
Fax: 01538 386503
e: info@ctdarchitects.co.uk

architects.historic buildings advisors. project managers. landscape & urban designers

Client
The Ashes
Gratton Lane, ENDON, Staffordshire

Project
Proposed Glass Canopy Link to Grade II Listed Barns & Wedding Venue

Title
Elevations & Steel & Glass Canopy Details 'as proposed'

Status
PLANNING / LBC

Scale:	1:50 / 1:2	A1	:Size	Job No:	0604
Drawn:	JLH	CH	:Chk'd	Date:	July 2009
File path:	\drawings\2009\0604 The Ashes, ENDON\0604 Glass Canopy 'as prop'				
Drawing Number:	AL 113			Revision:	-