NOTE - DO NOT SCALE FROM DRAWING

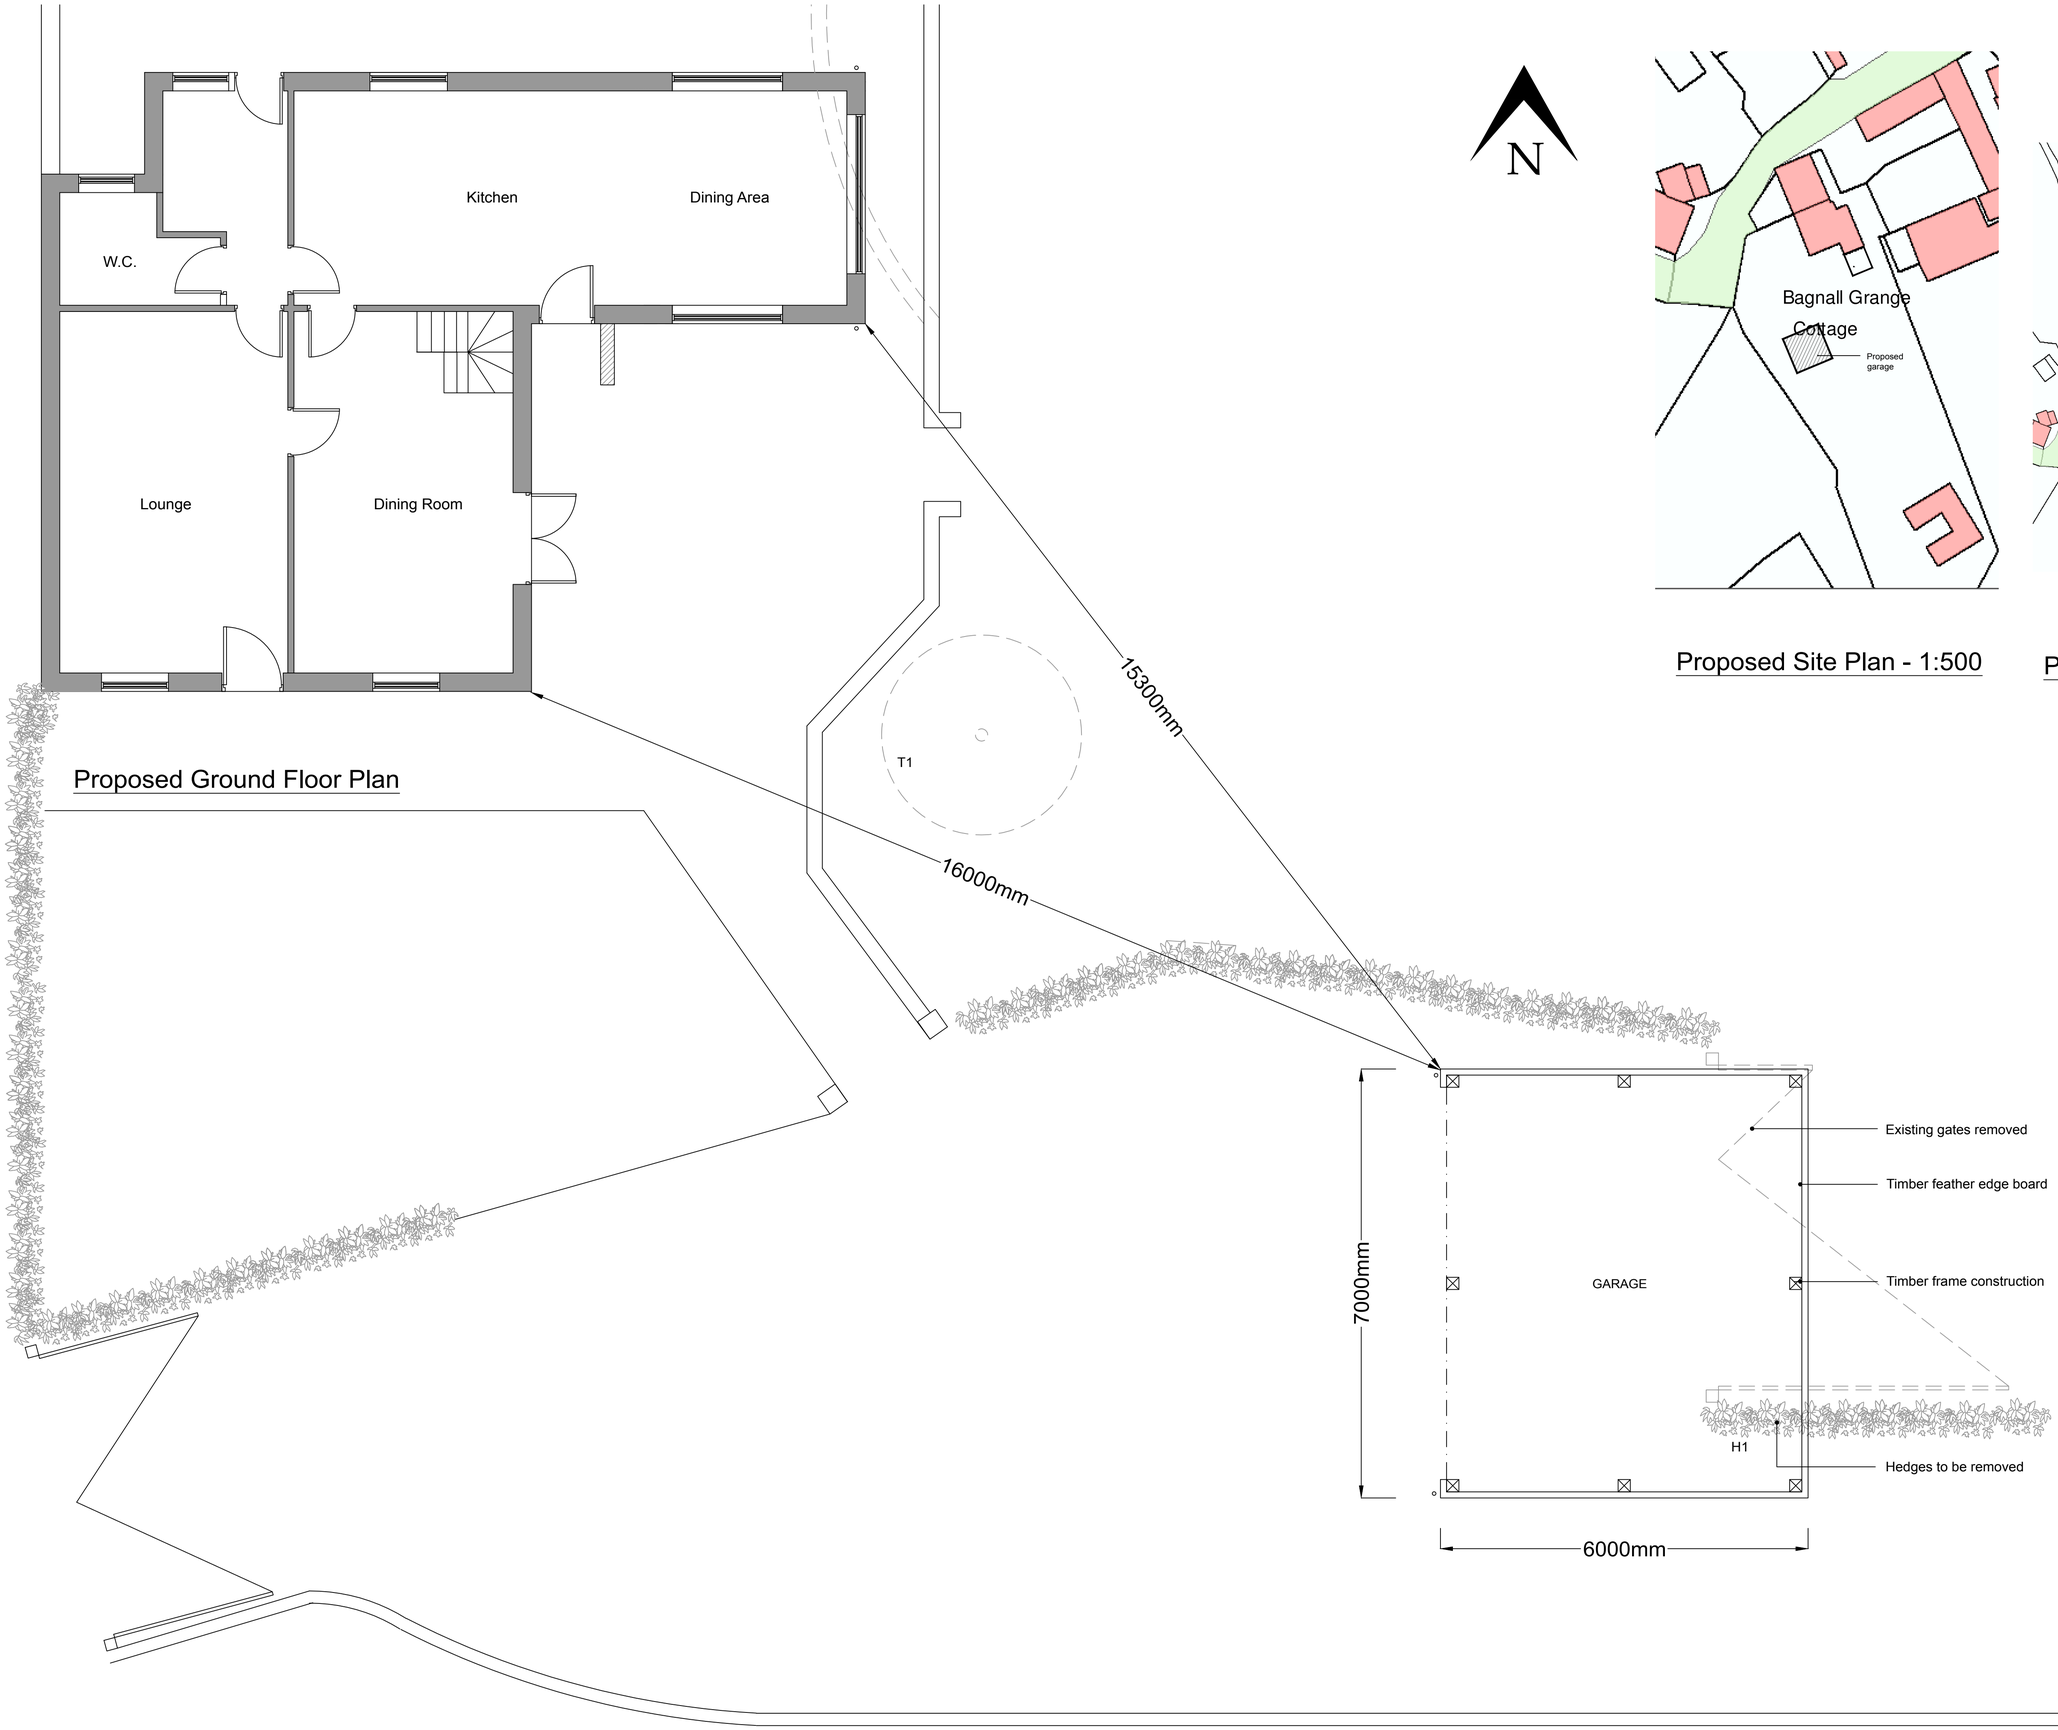

Proposed Ground Floor Plan

Proposed Site Plan - 1:500

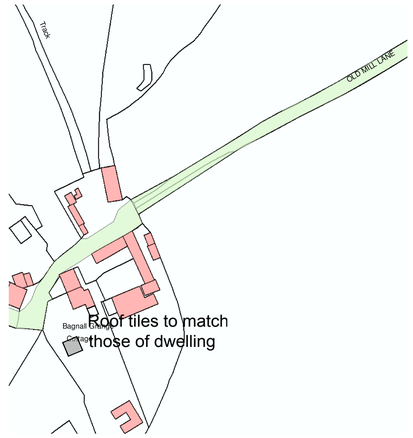

Proposed Location Plan - 1:1250

FOREFRONT
DEVELOPMENT CONSULTING

9 Britannia Park, North Road, Stoke on Trent, ST6 2PZ
Office 01782 216912 WWW.FOREFRONTDC.UK

CLIENT

MR S CARSON

PROJECT

Proposed detached double garage at Bagnall Grange Cottage, Tompkin Road, Stanley, Staffs. ST9 9NA

TITLE

Proposed Floor Plan, Elevations and Site/Location Plans

SCALE	DRAWN
1:50 / 1:500 / 1:1250 @ A1	AG
DRG NO.	DATE
16-SC-23	05 / 10 / 16

REV.	DESCRIPTION	DATE

The contents of this drawing are the copyright of Forefront Development Consulting .