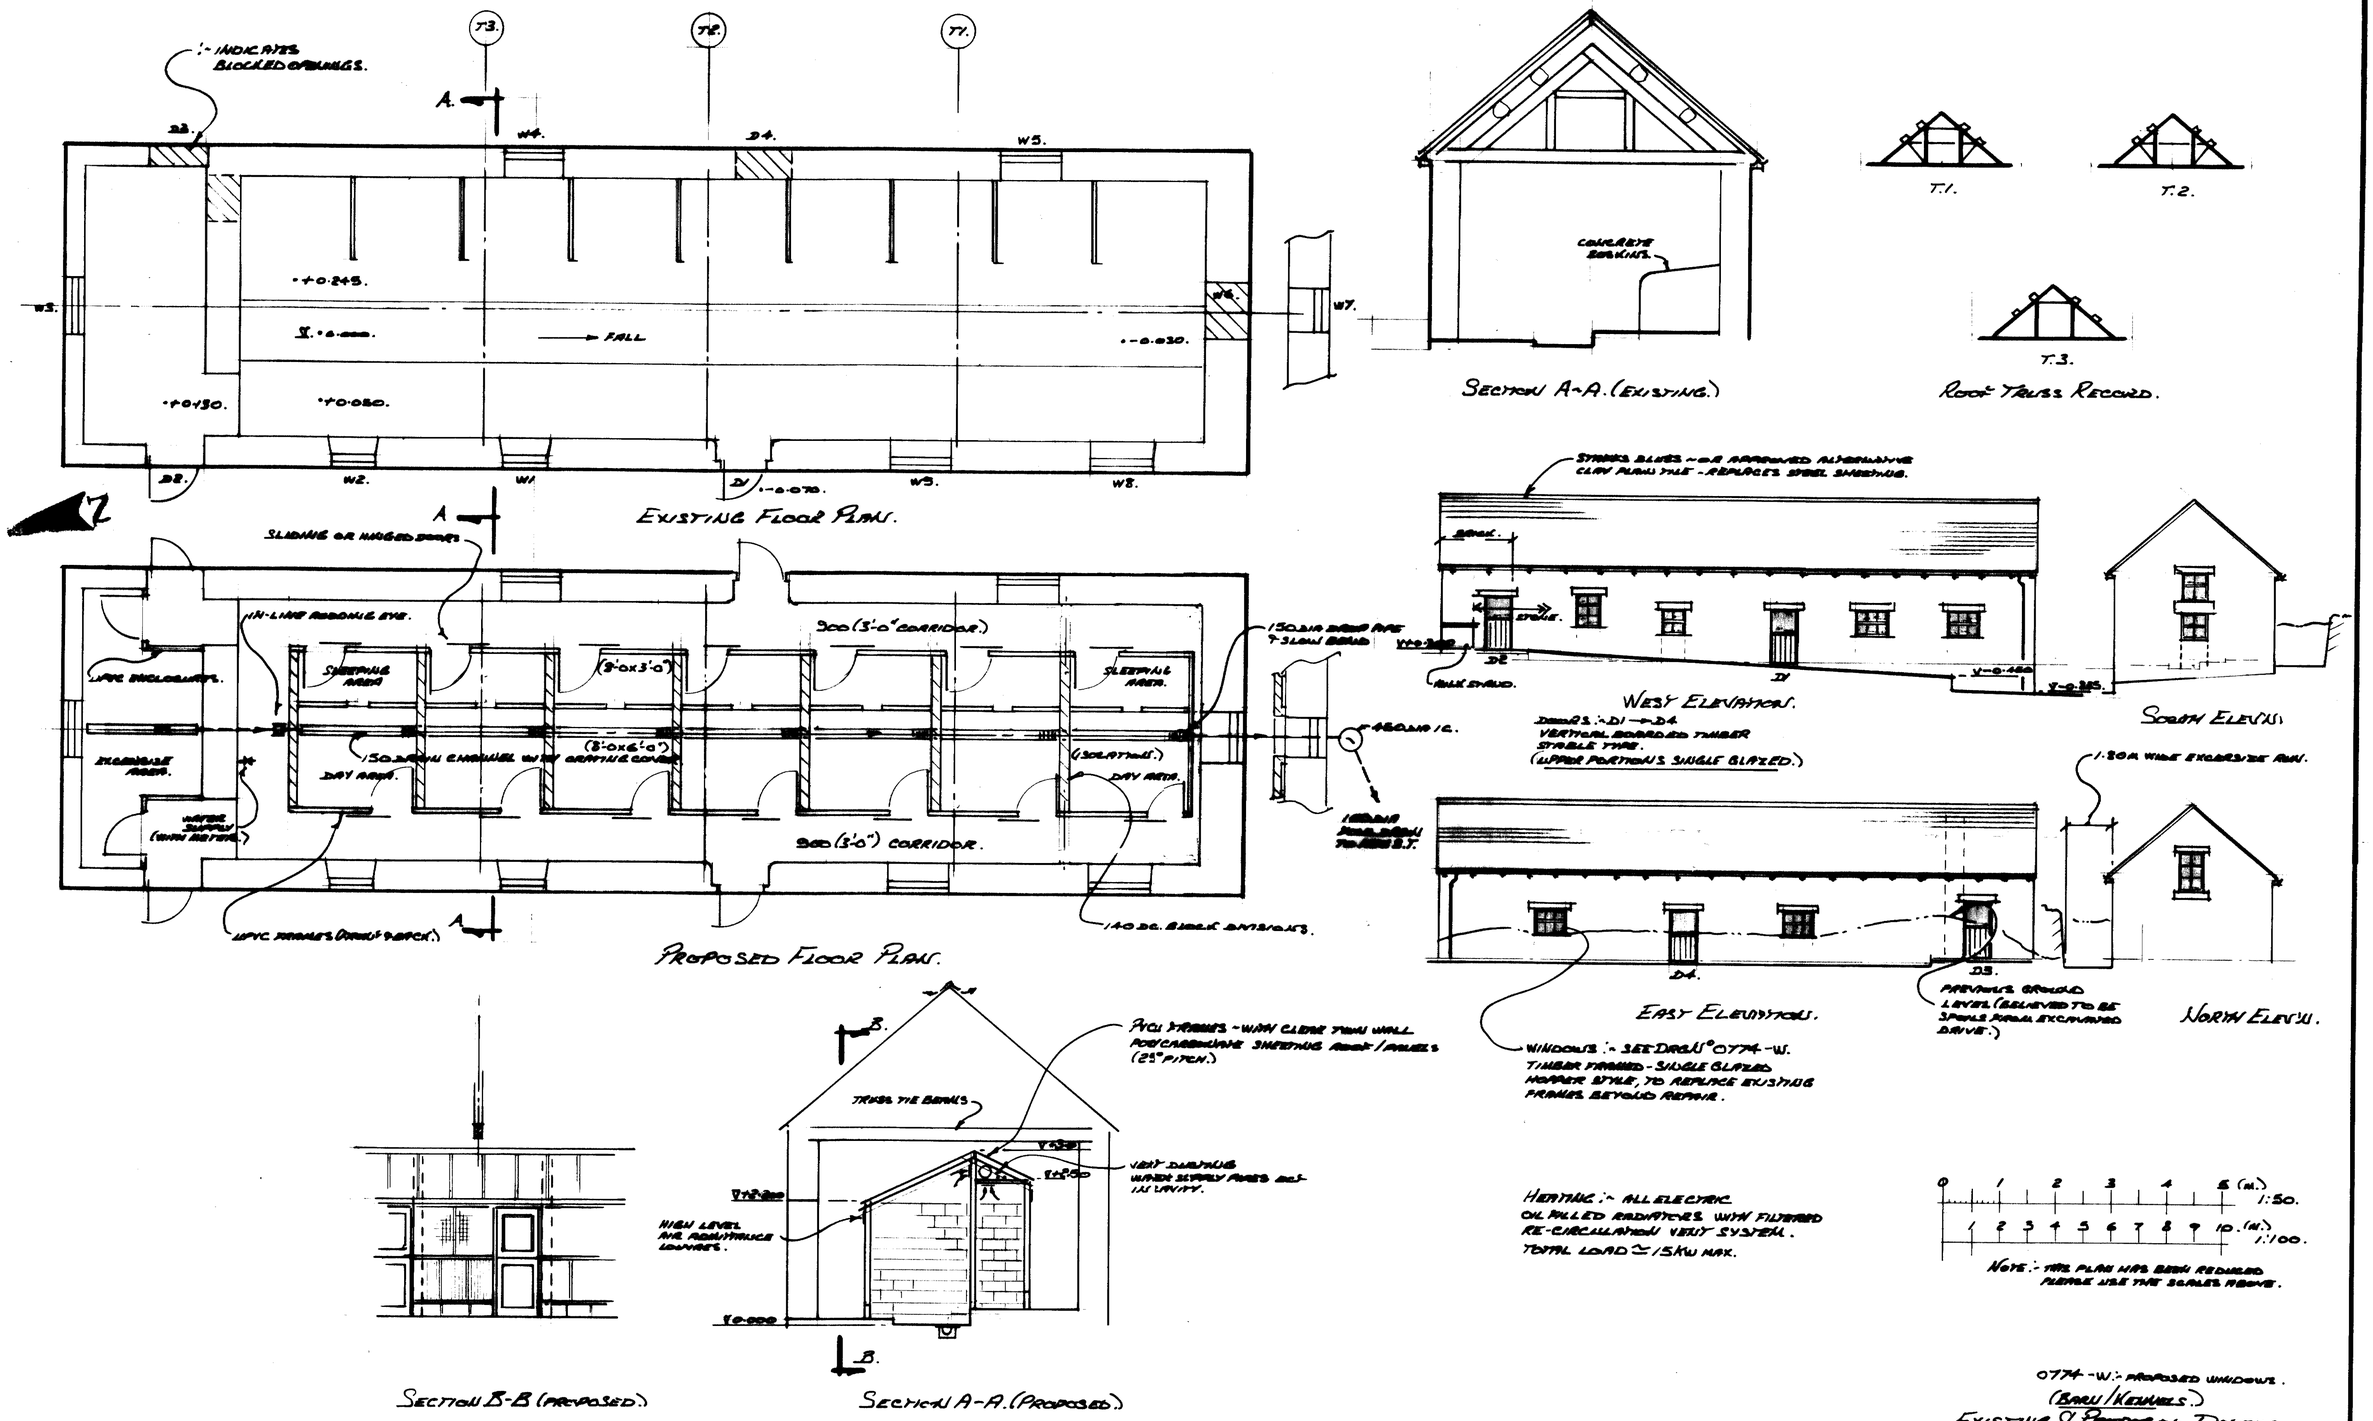

EXISTING FLOOR PLAN.
PROPOSED FLOOR PLAN.
SECTION A-A. (EXISTING.)
ROOF TRUSS RECORD.
WEST ELEVATION.
SOUTH ELEV'N.
EAST ELEVATION.
NORTH ELEV'N.
SECTION B-B (PROPOSED.)
SECTION A-A. (PROPOSED.)
900 (3'-0" CORRIDOR.)
900 (3'-0") CORRIDOR.
SLIDING OR HINGED DOORS
IN-LINE RODDING EYE.
SLEEPING AREA
DAY AREA.
EXCERCISE AREA.
CONCRETE BOOKING.
STAINS BLUES - OR APPROVED ALTERNATIVE CLAY PLAIN TILE - REPLACES STEEL SHEETING.
DOORS :- D1 → D4 VERTICAL BOARDED TIMBER STABLE TYPE. (UPPER PORTIONS SINGLE GLAZED.)
1.80M WIDE EXCERSIZE RUN.
PREVIOUS GROUND LEVEL (BELIEVED TO BE SPOILS FROM EXCAVATED DRIVE.)
WINDOWS :- SEE DRG No 0774-W. TIMBER FRAMED - SINGLE GLAZED HOPPER STYLE, TO REPLACE EXISTING FRAMES BEYOND REPAIR.
PVCU FRAMES - WITH CLEAR TWIN WALL POLYCARBONATE SHEETING ROOF / PANELS (25° PITCH.)
TRUSS TIE BEAMS
HIGH LEVEL AIR ADMITTANCE LOUVRES.
VENT DUCTING WATER SUPPLY PIPES ETC IN CAVITY.
HEATING :- ALL ELECTRIC OIL FILLED RADIATORS WITH FILTERED RE-CIRCULATION VENT SYSTEM. TOTAL LOAD ≃ 15KW MAX.
NOTE :- THIS PLAN HAS BEEN REDUCED PLEASE USE THE SCALES ABOVE.
0774-W :- PROPOSED WINDOWS. (BARN / KENNELS.)
EXISTING & PROPOSED DETAILS.
SEE DRG No 0774-EE EXISTING ELEVATIONS.
0774-EE-6 — " — " — GROOMING.
0774-EE-6 PROPOSED — " — " —
AMENDMENT A :- 31-12-09
BUTTRESS WALL REMOVED (SOUTH GABLE.)
STABLE DOORS WERE ALL TIMBER.
Proposed BARN CONVERSIONS TO DOG KENNELS AND GROOMING CENTRE.
At HAY HOUSE FM. BELMONT RD, IPSTONES, STAFFS.
For MR. A. HALLARD.
R.W. Mitchell
ENG. TECH. MIT. INST. PROF. E.
Date 12-11-2009.
Scale 1:50 & 1:100 (REDUCED)
DRG. No. 0774-E/P
A.