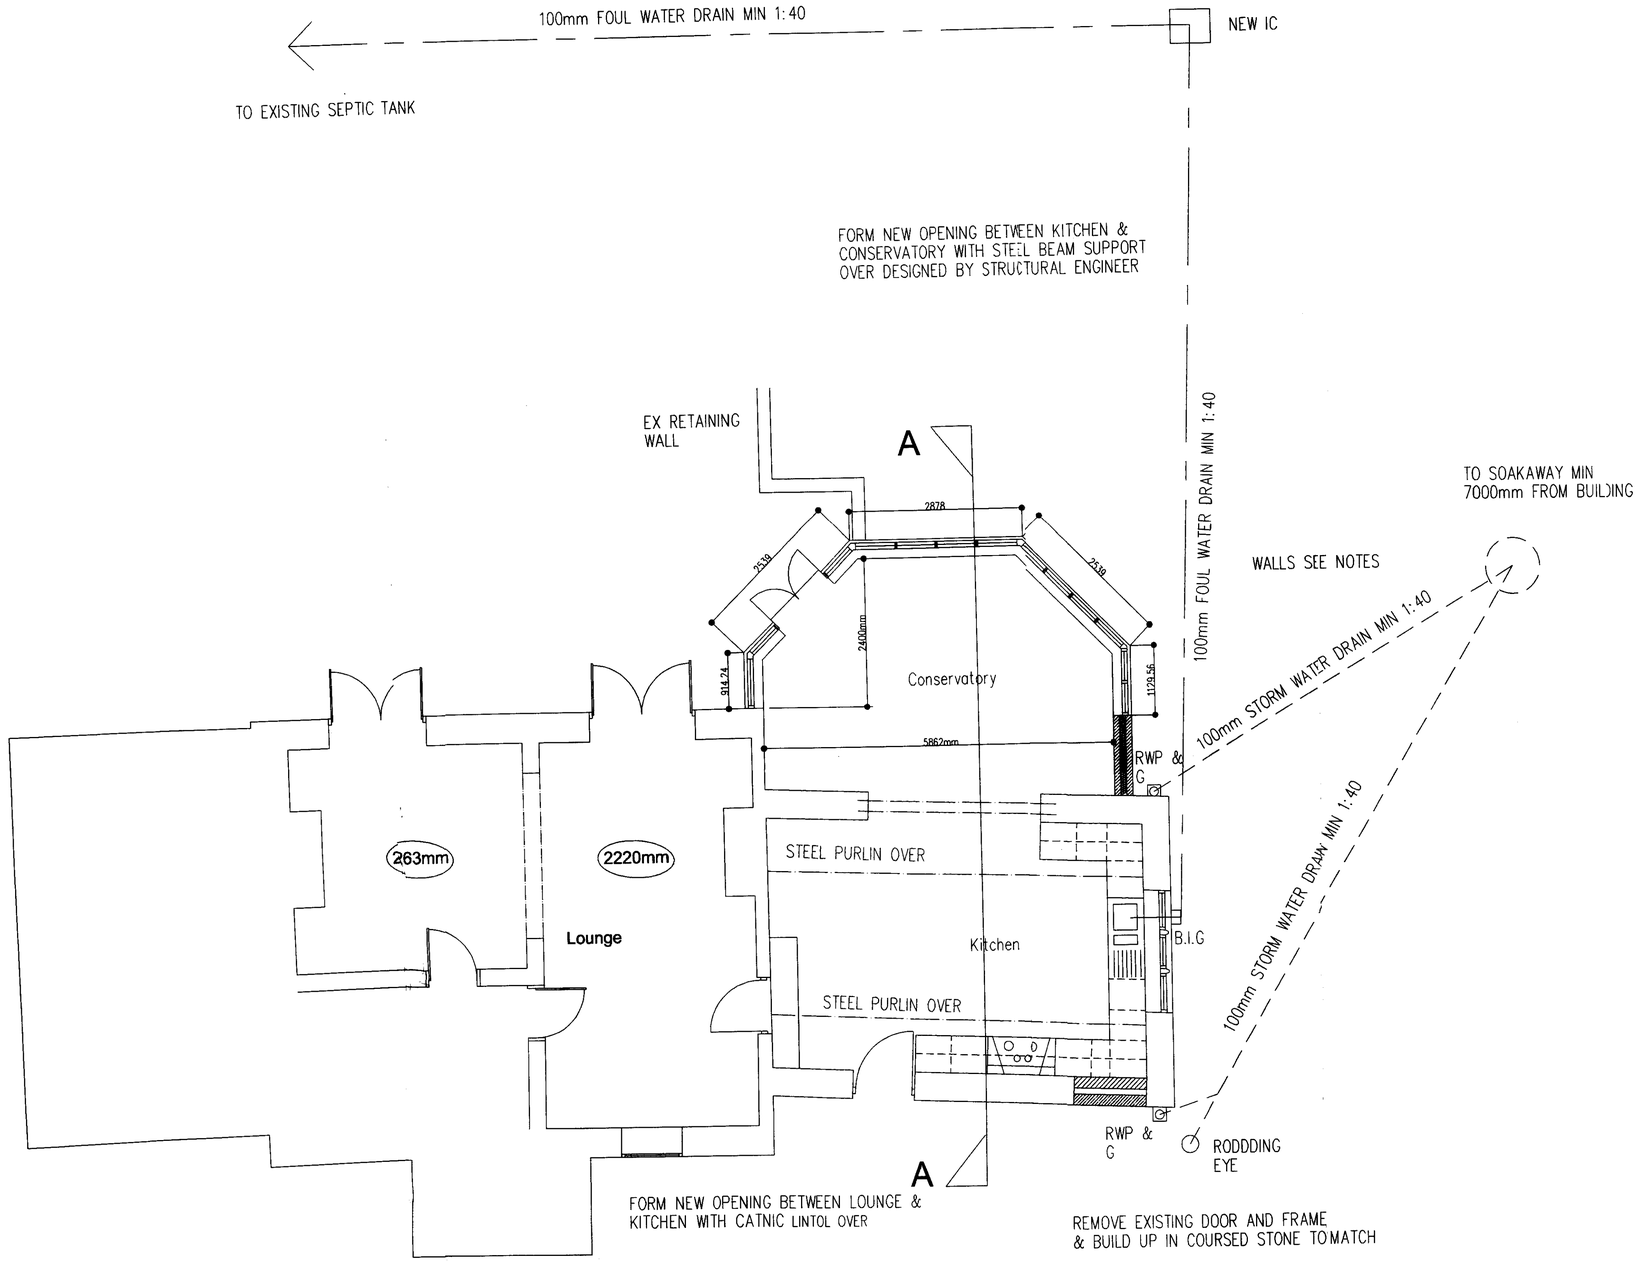

Proposed Ground Floor Plan

Proposed Conversion of Existing ore to form Kitchen & Conservatory Extension
at Little Stonehouse Farm, Old lie, Brown Edge, Stoke on Trent
For Mr & Mrs S. Holdcroft. Scc:-1:50 Date Nov 2009

Original Sheet A3