

This drawing is protected by copyright and the information contained therein is the property of William McCall.
The drawing must not be copied and the information contained therein may not be used or disclosed without written permission of and in the manner permitted by William McCall.

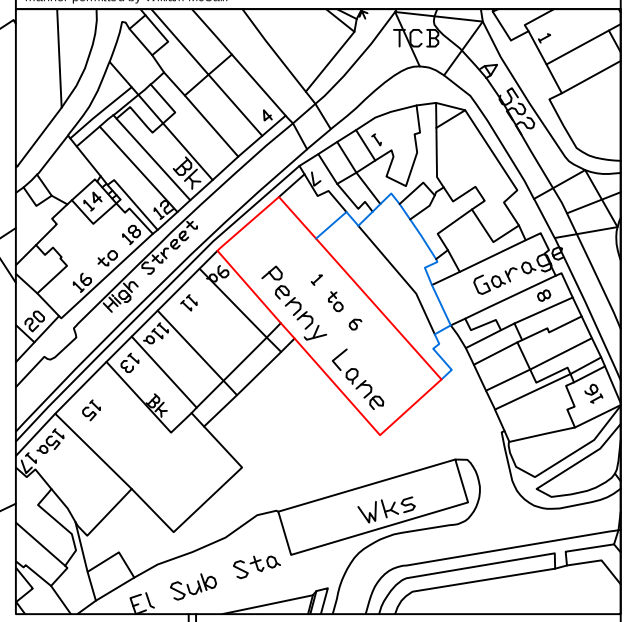

Location Plan (1:1250)

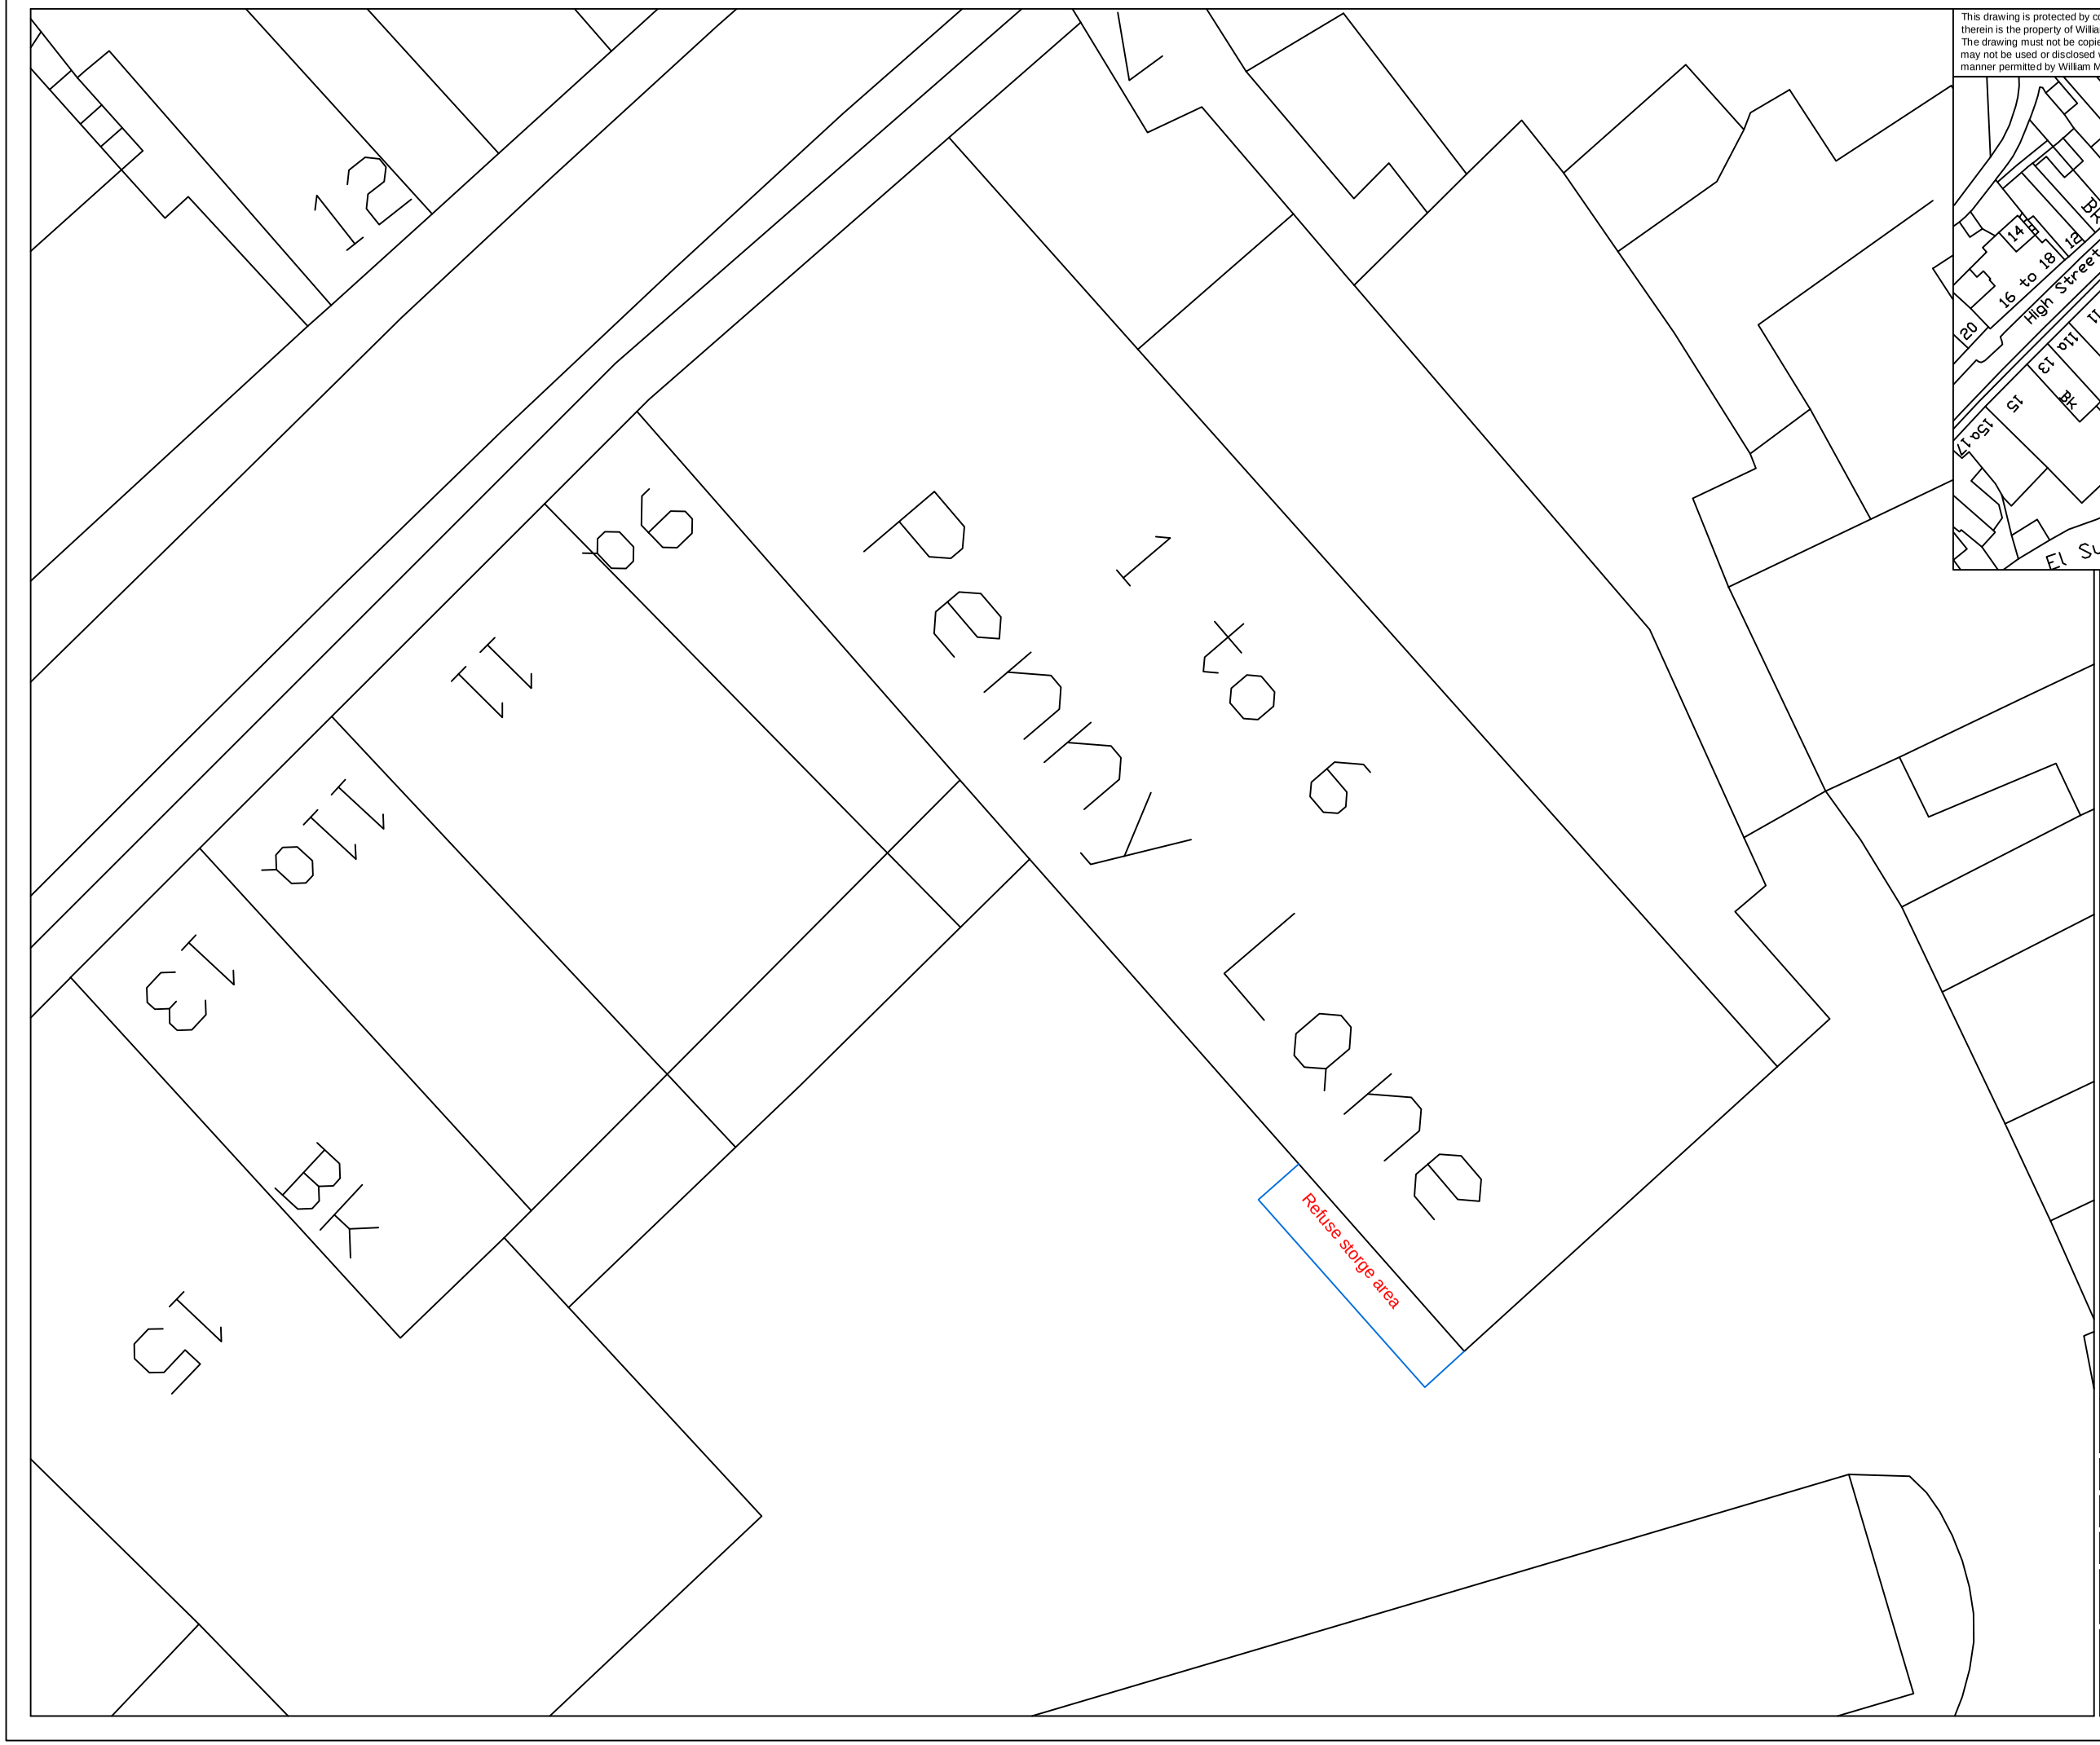

N

Planning Drawing

Project Title :-
Site Plan

Client :- Sigma Property Ltd

Drwg No :-		Date :-	Rev :-
04/13/039-P	3 of 3	April,15	*

Scale :-	Drawn:-	Checked :-
1:200	WMC	*

Site Address :- Penny Lane Shopping Precinct
High Street,
Cheadle,
ST10 1AA

14 Primrose Bank
Greenfield
Saddleworth
OL3 7JP
Tel: 01457 871202
wmshowa@aol.
www.william-mccall.com

A