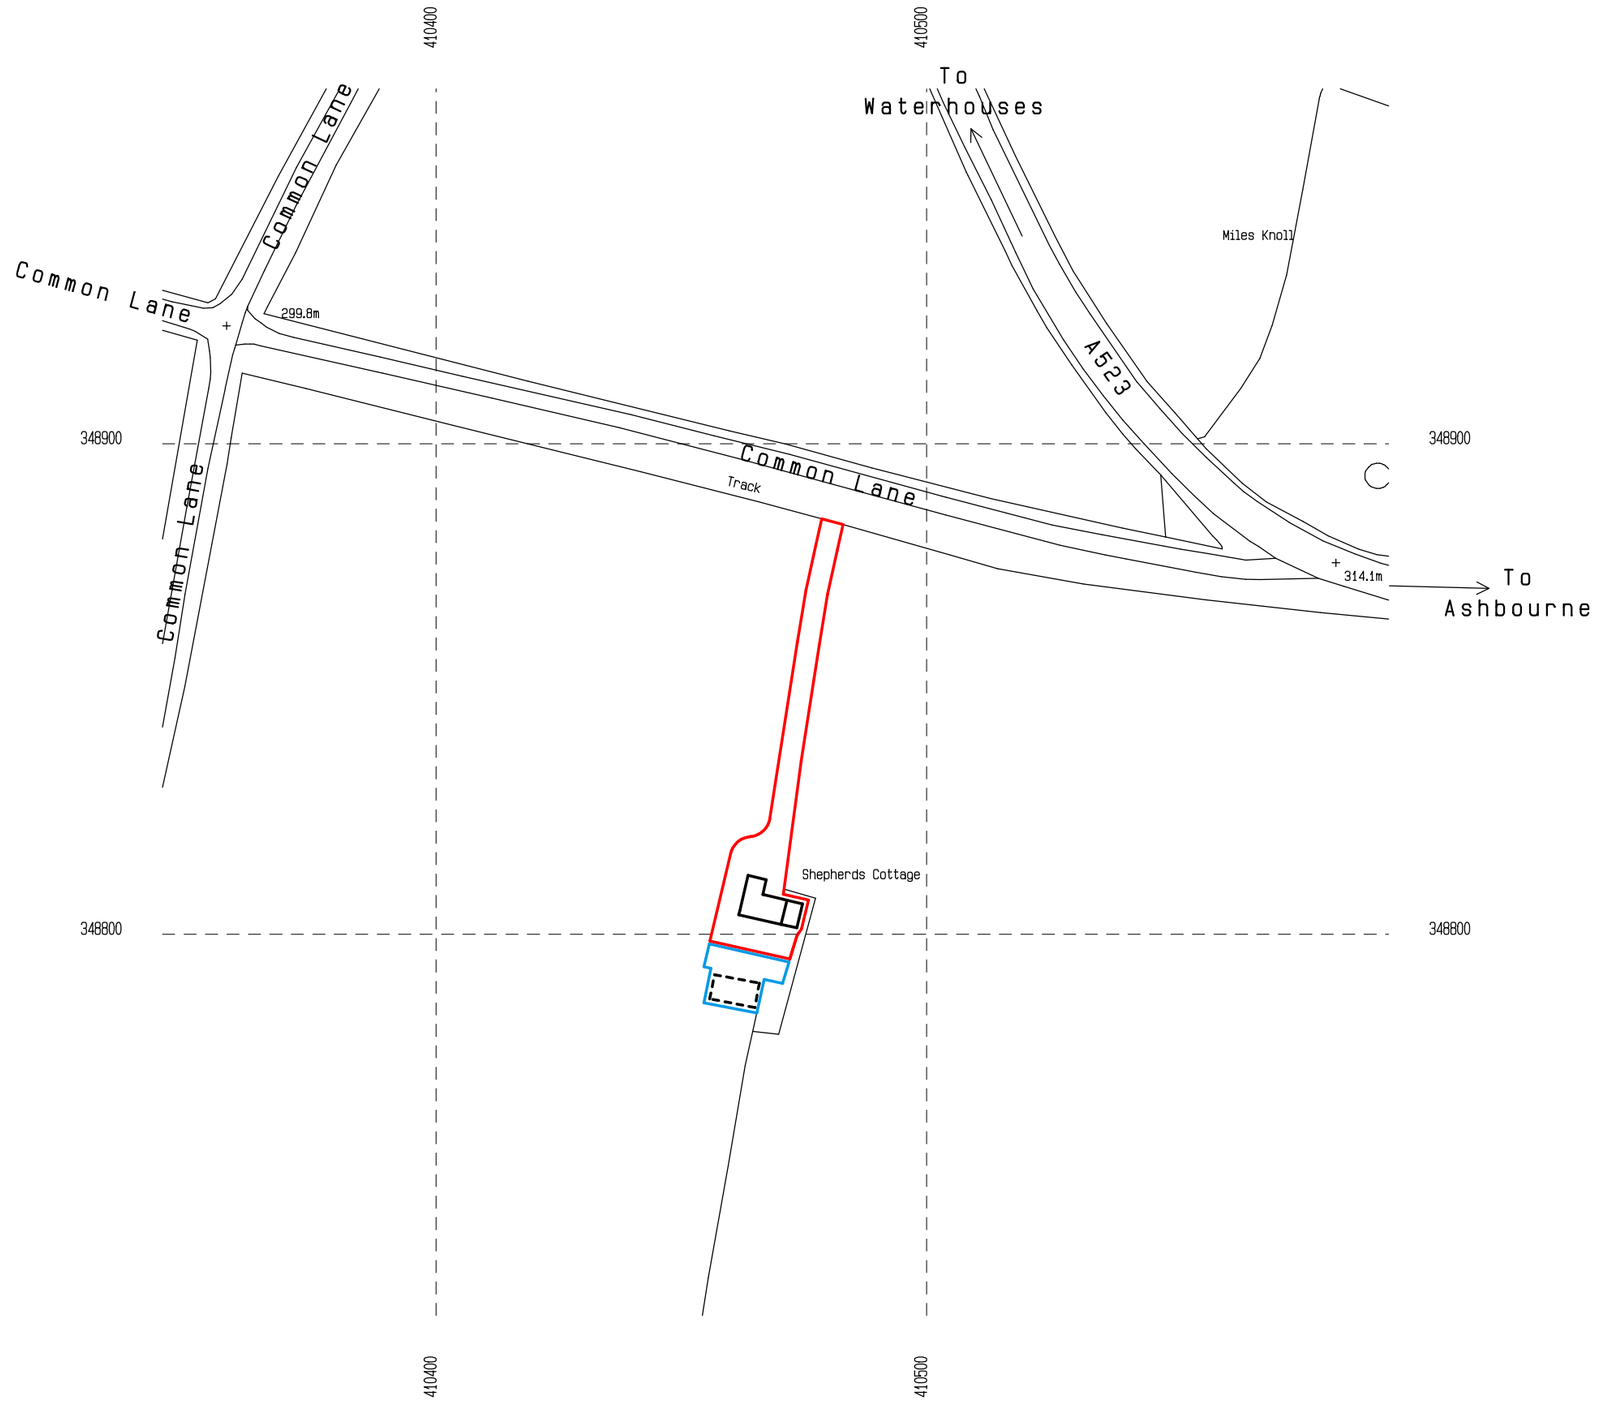


©Crown Copyright and database right 2012

Ordnance Survey License: 100048957

0.0m 10.0m 20.0m 30.0m 40.0m 50.0m

scale bar @ 1:1250

Mr and Mrs D Riley

PROPOSED CONVERSION OF BARN
INTO DWELLING,
SHEPHERDS COTTAGE,
CALTON,
ST10 3LQ

PLANNING APPLICATION
LOCATION PLAN

Date	Sheet	Scale
SEPT 2016	A3	1:1250
Drg No.	Rev.	Drawn
2016-2182-04	-	RG

A -

SAMMONS Architectural LIMITED

Chartered Institute of Architectural Technologists Registered Practice

10 Cawdry Buildings, Fountain Street, Leek. ST13 6JP
Telephone: 01538 386002
E-mail: info@sammonsltd.co.uk
Web: www.sammonsltd.co.uk

This drawing is copyright. Do not scale.
All dimensions must be checked prior to commencement.