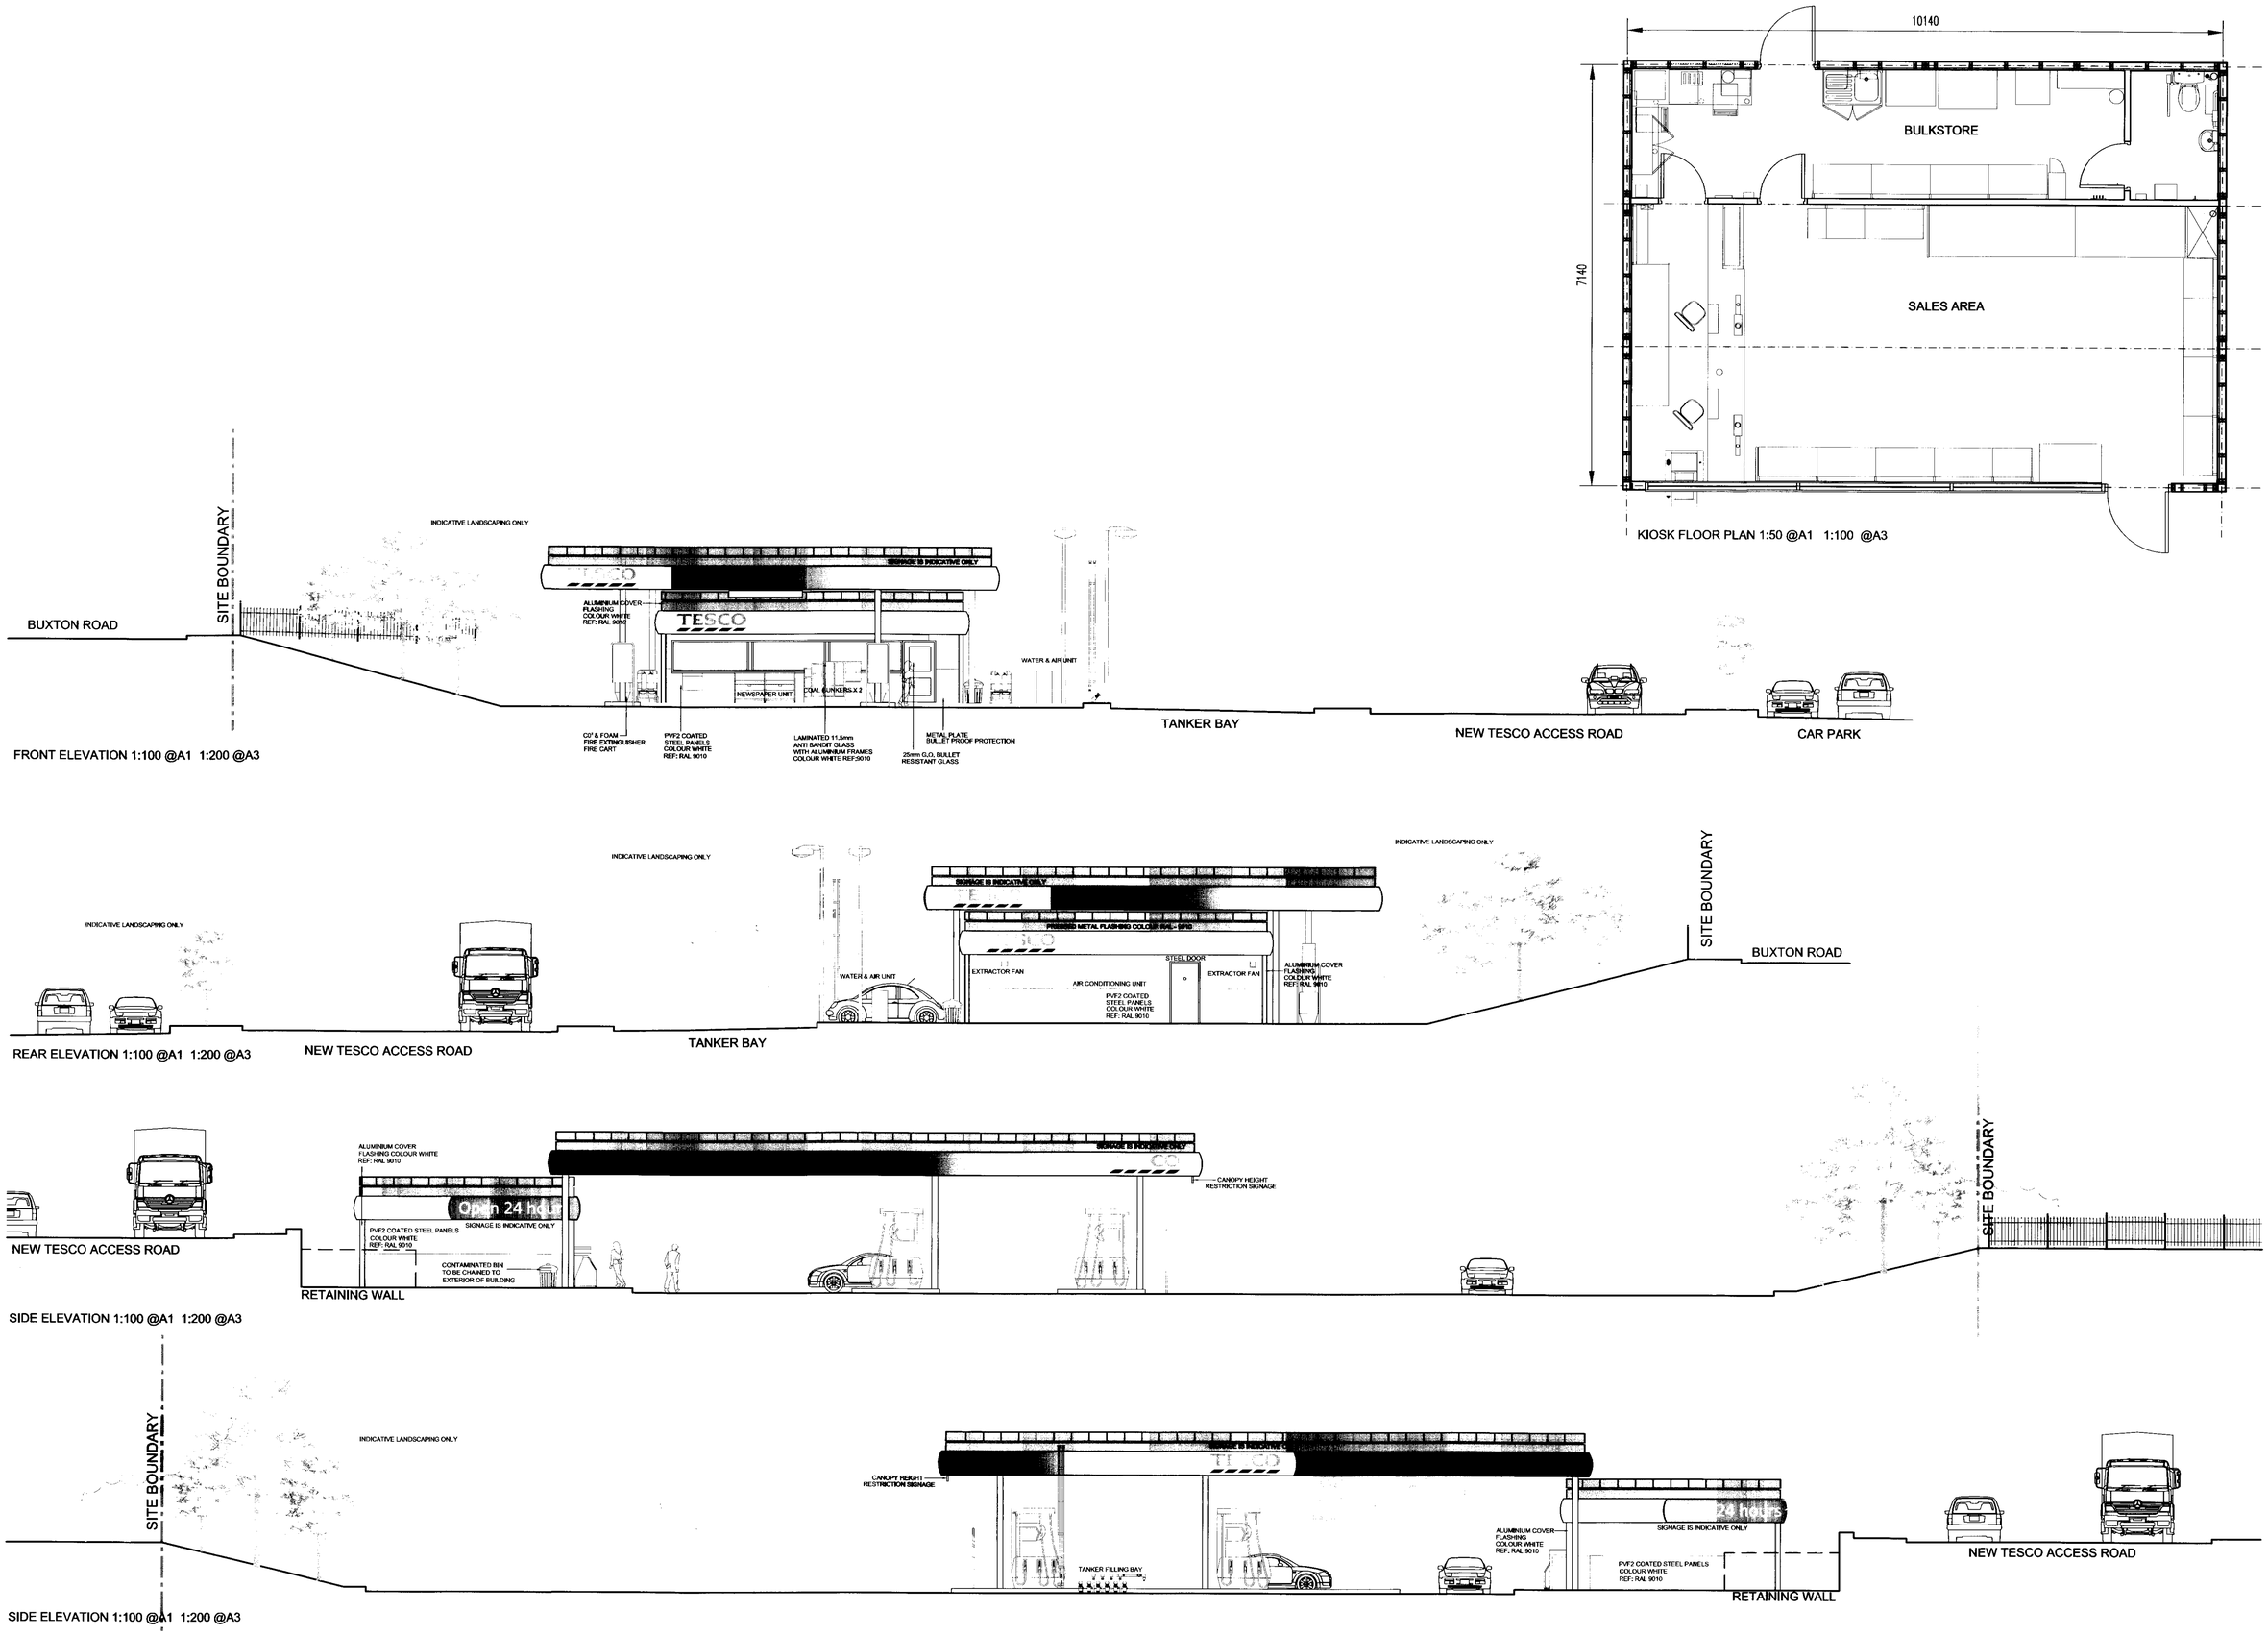

© 2010 Inspire Design Ltd

Drawn By:- Checked By:-

TESCO, BUXTON RD, LEEK
PROPOSED PETROL FILLING STATION

Project Dwg Title

09677 Job No
AP07~A Dwg No
28.03.08 Date
VAR @A1 VAR @A3 Scale

inspire architecture
2 Ty Nant Court
Morganstown
Cardiff, CF15 8LW
T:- 029 2022 7928
F:- 029 2081 0440