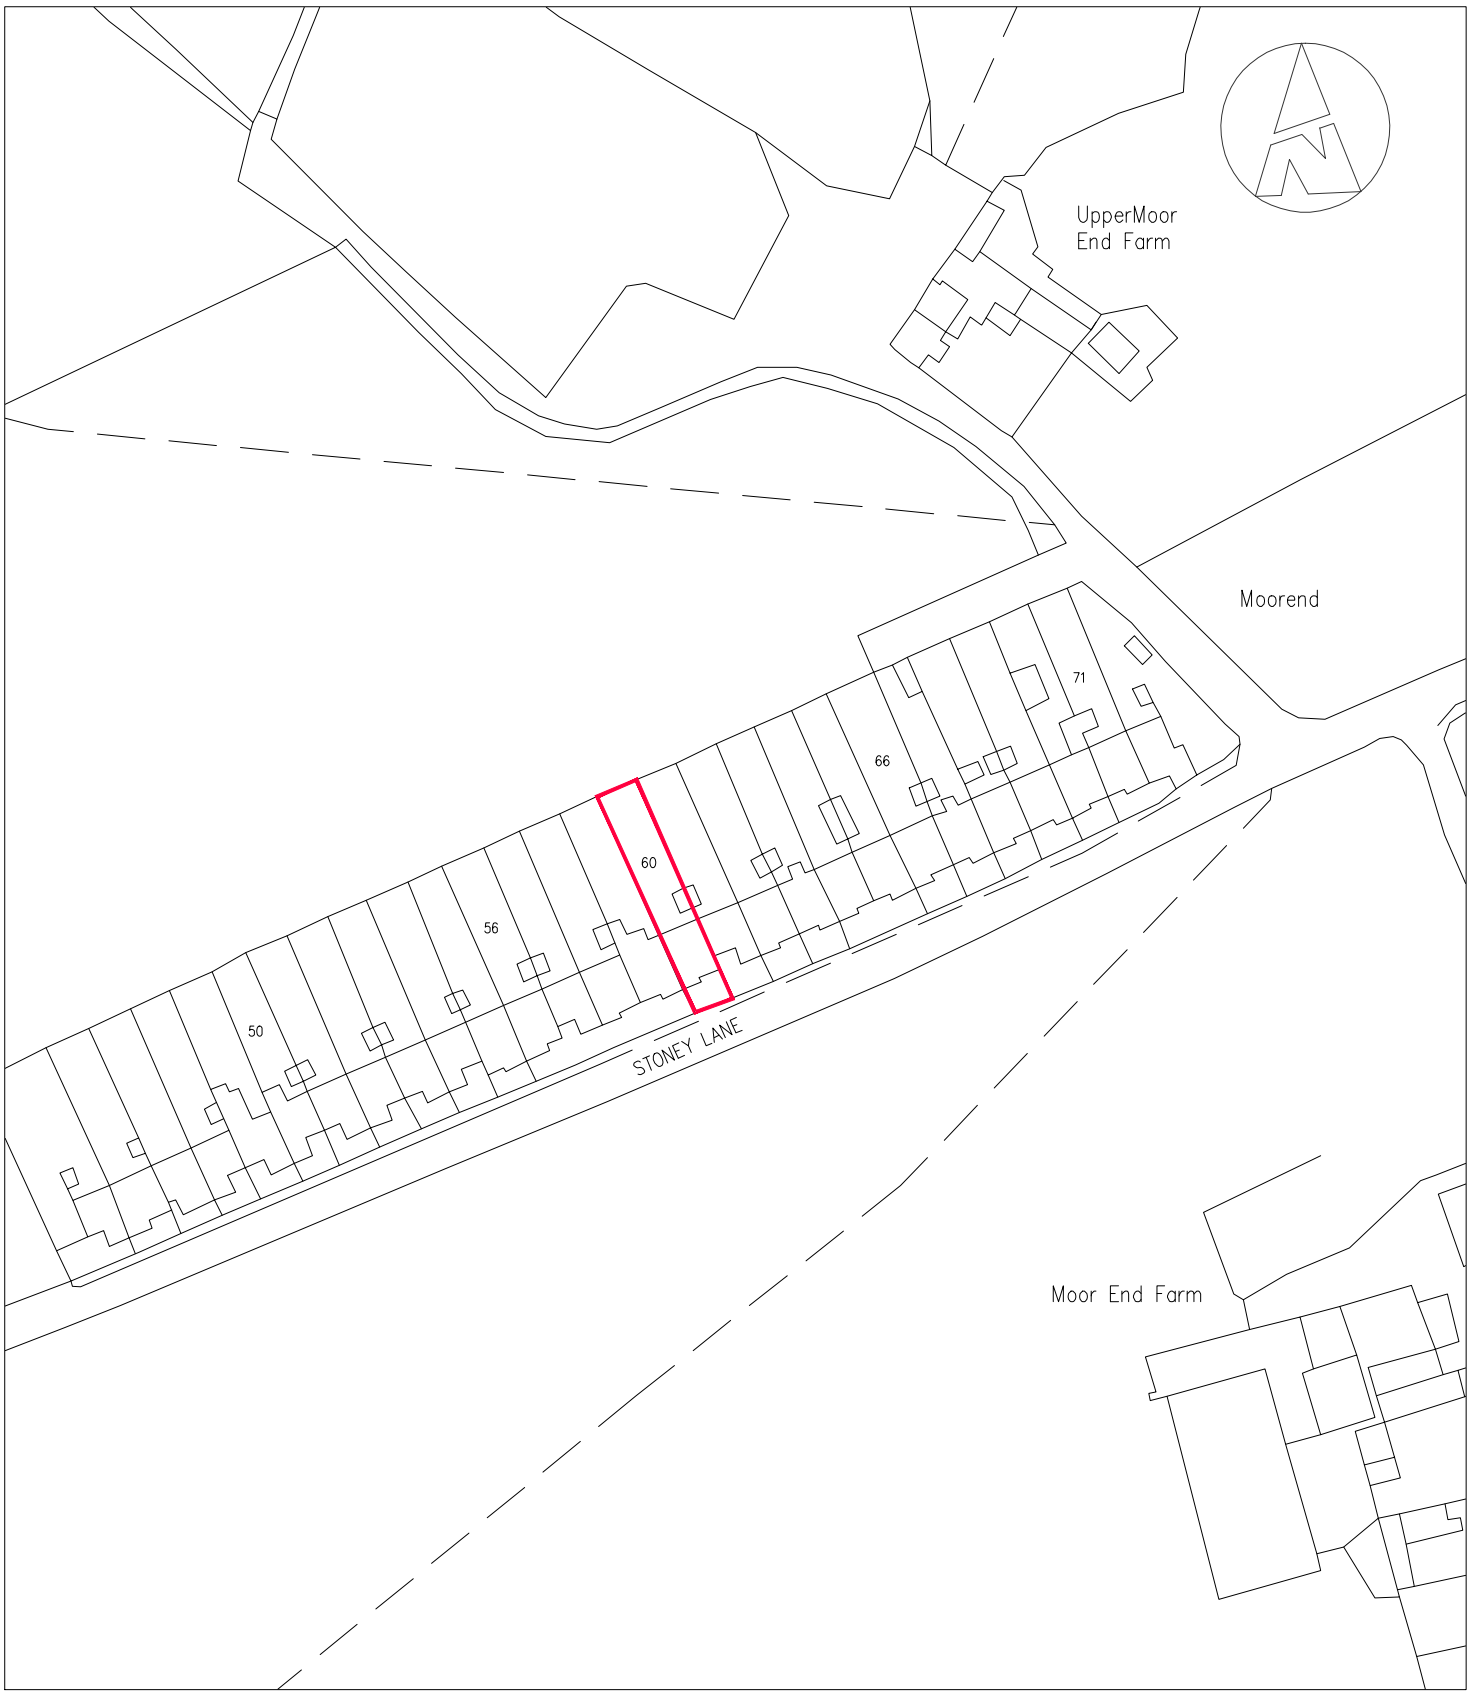

© Crown Copyright 2016
All rights reserved. Licence number 100049235

LOCATION PLAN

60 STONEY LANE
CAULDON,
STAFFORDSHIRE,
ST10 3EP.

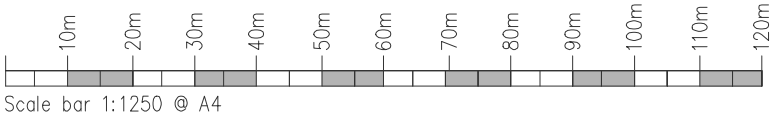

Scale bar 1:1250 @ A4