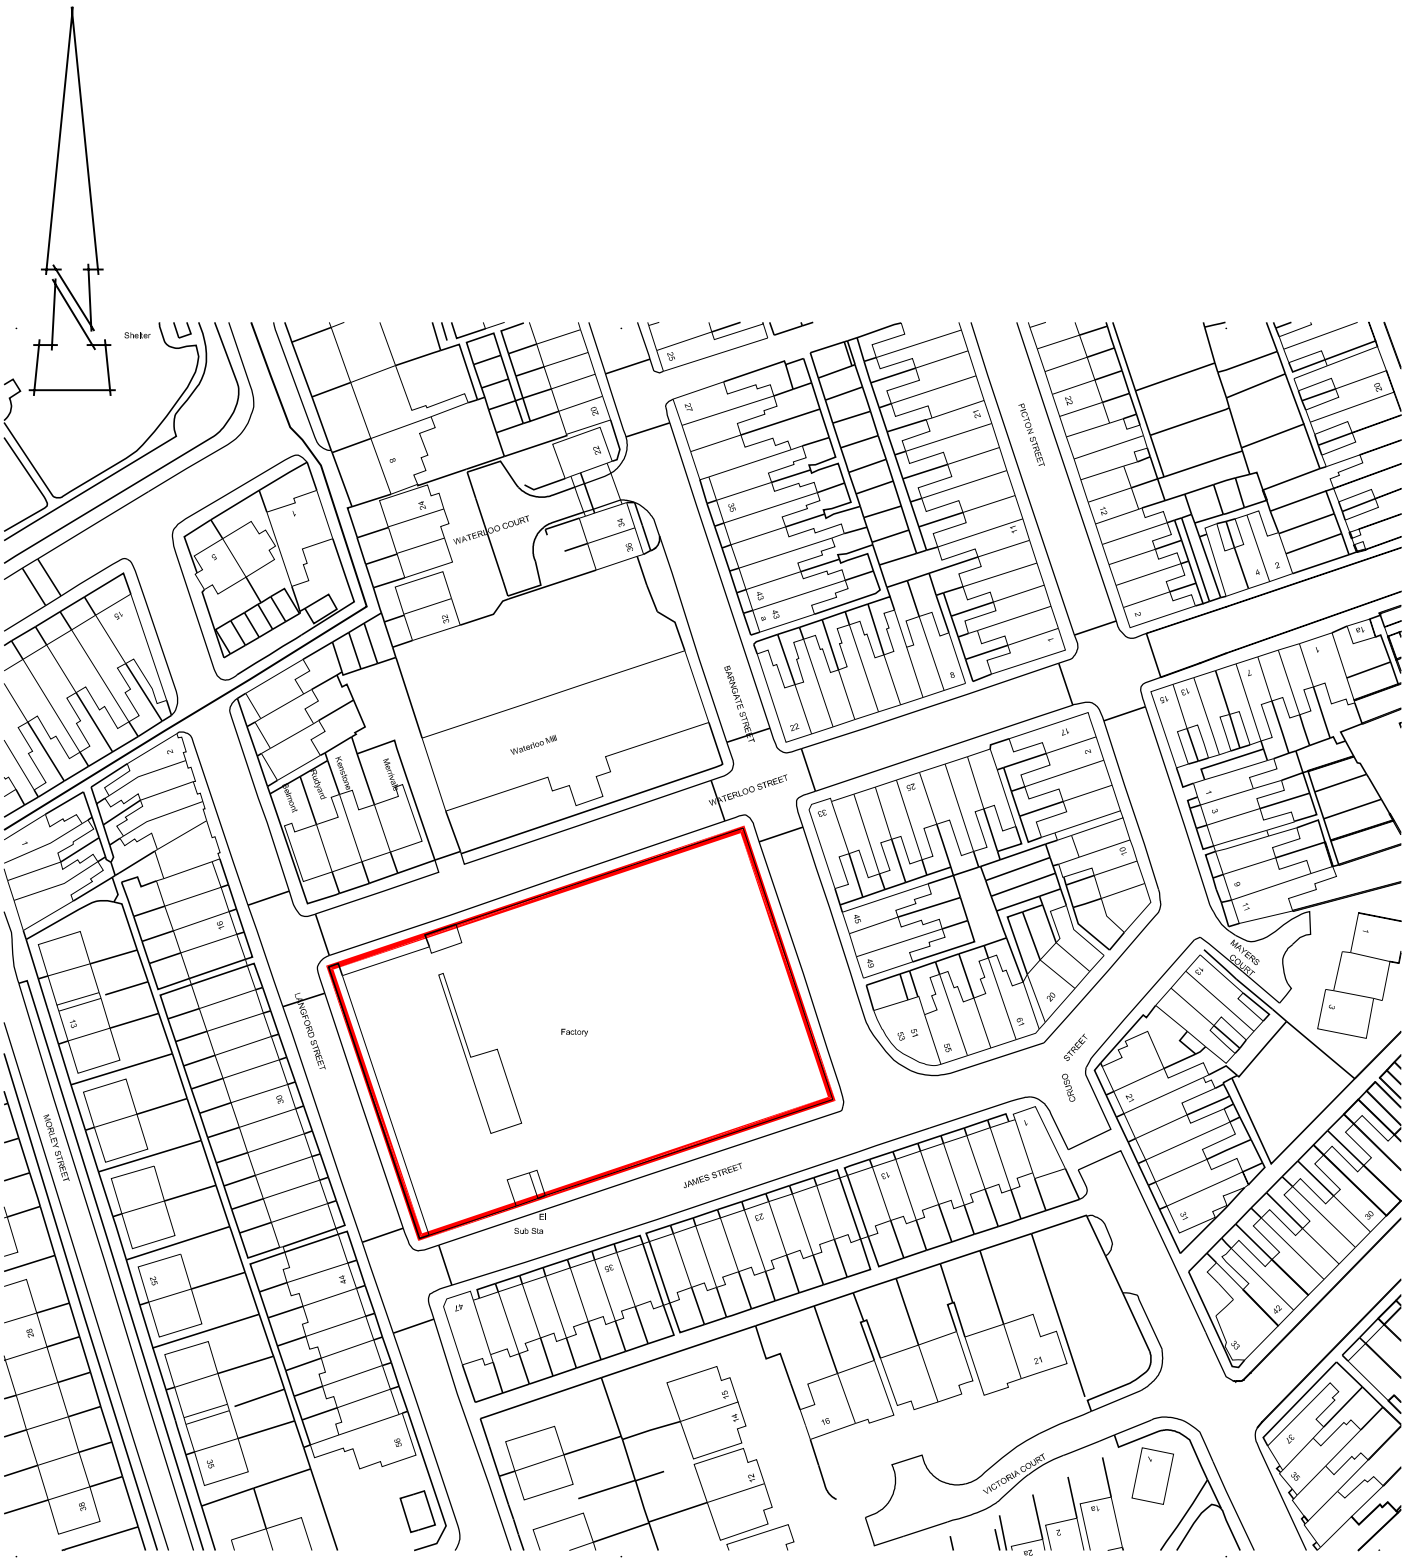

Ordnance Survey (c) Crown Copyright 2013. All rights reserved. Licence number 100020449

winnington hall, winnington,
northwich, cheshire CW8 4DU
tel: (01606) 782500
fax: (01606) 782510

barrie newcombe ASSOCIATES

PROJECT NO	DWG NO	REVISION
1600	101	-

DRAWING TITLE
LOCATION PLAN

PROJECT
BARNGATE STREET
LEEK

SCALE	DATE	DWN	CHK
1:1250@A4	20-05-13	-	-

REVISION / ISSUE
Planning

rev	date	description
- -	-	

Copyright reserved to the Architects. This drawing may not be used or reproduced without their written consent.