

side elevation
existing



front elevation
existing

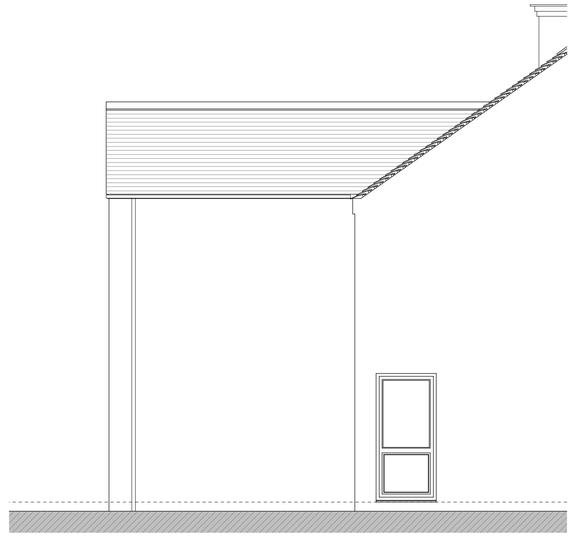

side elevation
existing

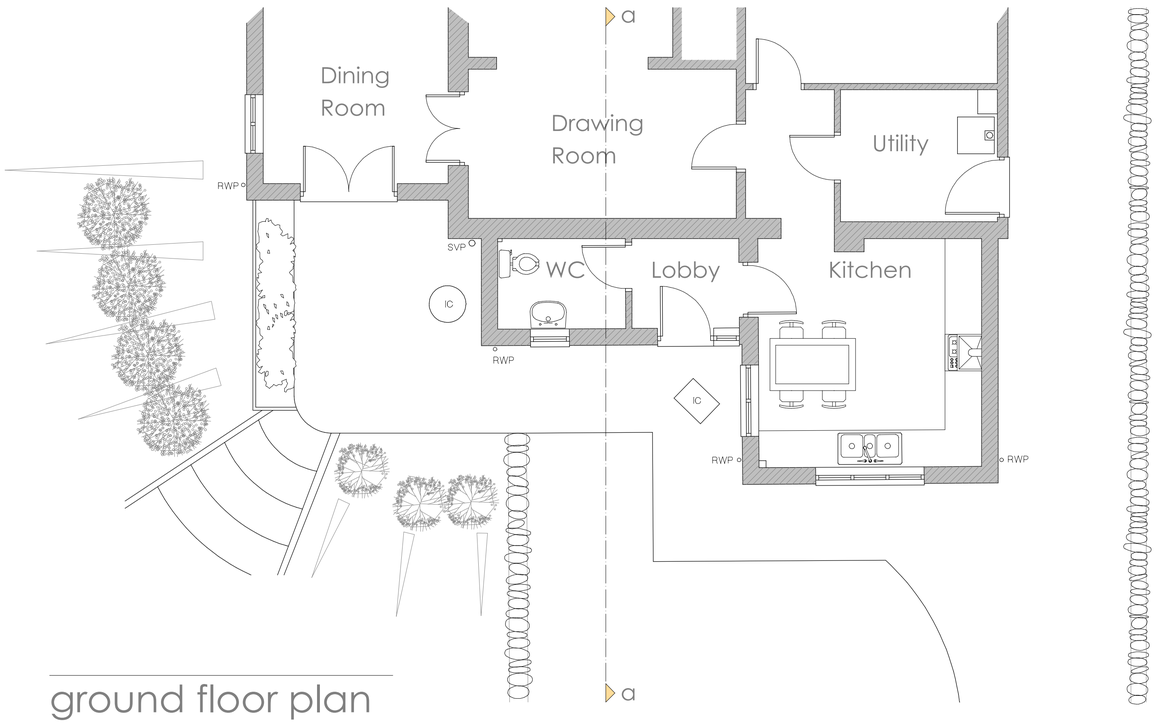

ground floor plan
existing

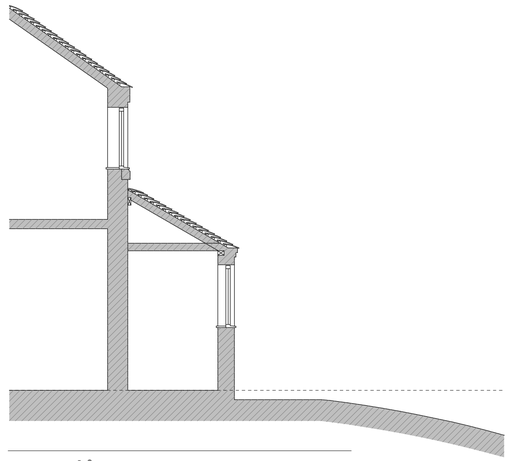

section a-a
existing

BYATT OLIVER
— ASSOCIATES —

Telephone 01785 719288
E-mail info@byattoliver.co.uk
Website www.byattoliver.co.uk
Byatt Oliver
Unit 18 Whitebridge Way, Whitebridge Industrial Estate, Stone, Staffordshire ST15 8LQ

A1

Client
Mr. & Mrs. M. Cooper.

Contract
The Proposed alterations and extension to
Folly Rest Farm, Meerbrook, Nr Leek ST13 8SH

Drawing Title
Existing conditions
Floors Plans and Elevations

Date: April 2013	Status: Preliminary
Scale: 1:50 @ A1	Contract Number: 5048
Drg. No.: 5048 - 001	Revision Suffix:

Revisions