



Site Layout Plan
scale 1:500

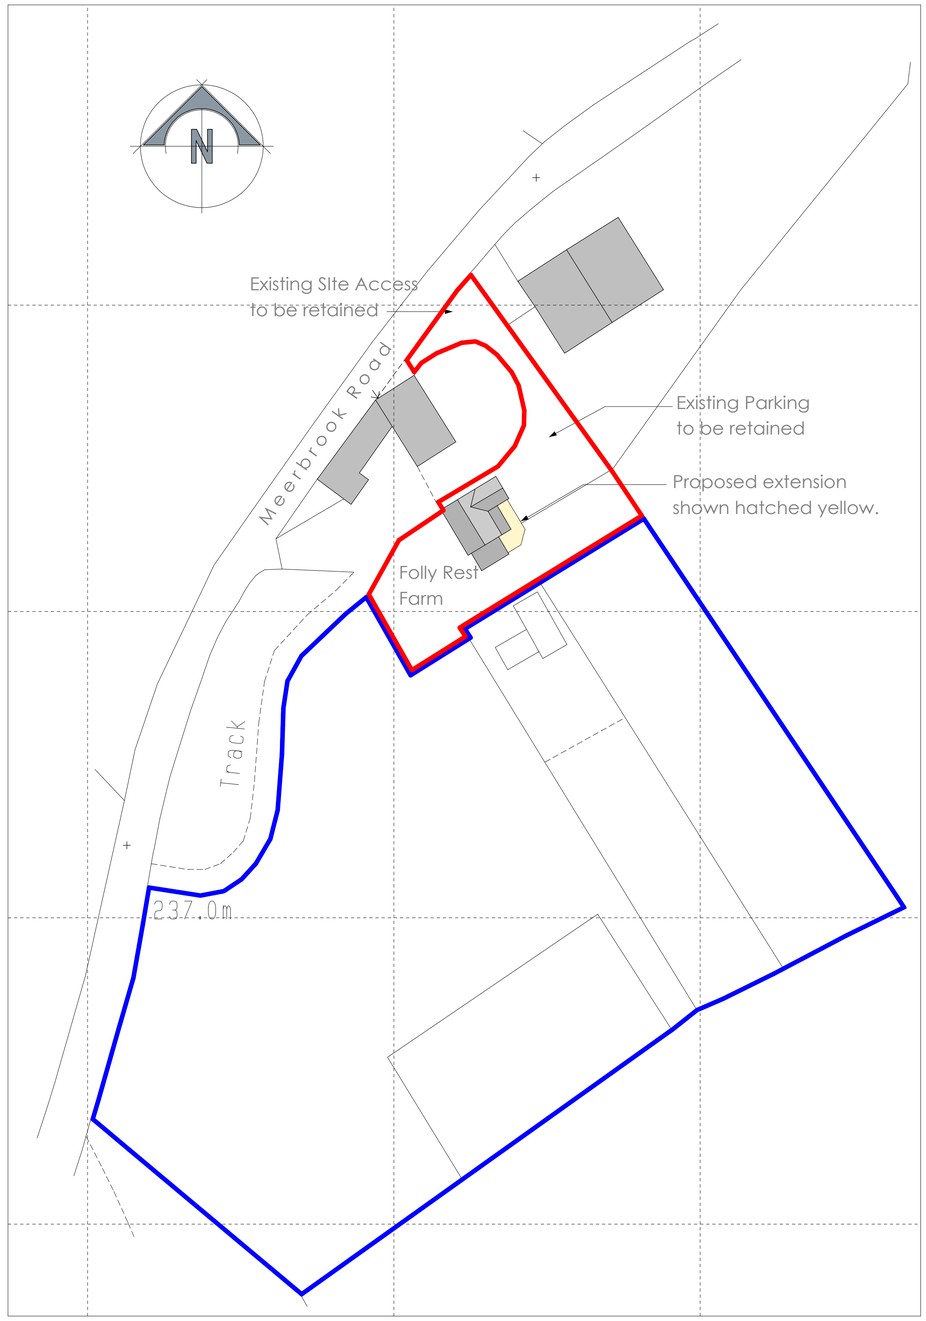

Site Location Photograph

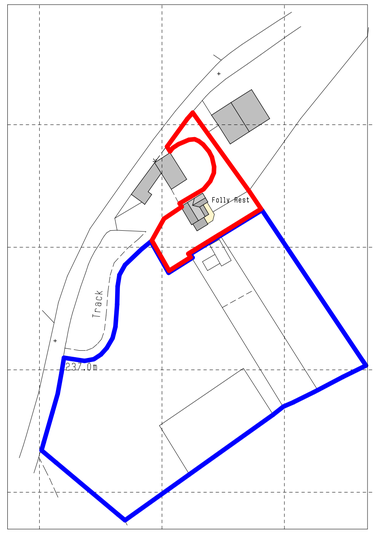

Site Location Plan
scale 1:1250

AI

Client	Mr. & Mrs. M. Cooper.
Contract	The Proposed alterations and extension to Folly Rest Farm, Meerbrook, Nr Leek ST13 8SH
Drawing Title	Site Location Plan & Site Layout Plan

Date	April 2013	Status	Preliminary
Scale	1:500 1:1250 @ A1	Contract Number	5048
Drg. No.	5048 - 003	Revision Suffix	A

Revisions		
Rev A	14.05.2013	Meerbrook Road added

BYATT OLIVER
— ASSOCIATES —
Telephone 01785 719268
Email mail@byattoliver.co.uk
Website www.byattoliver.co.uk
Byatt Oliver
Unit E6 Whitebridge Way, Whitebridge Industrial Estate, Stone, Staffordshire, ST15 8LQ

Ordnance Survey (c) Crown Copyright 2013. All rights reserved. Licence number 100020449