

Typical window section 1:10

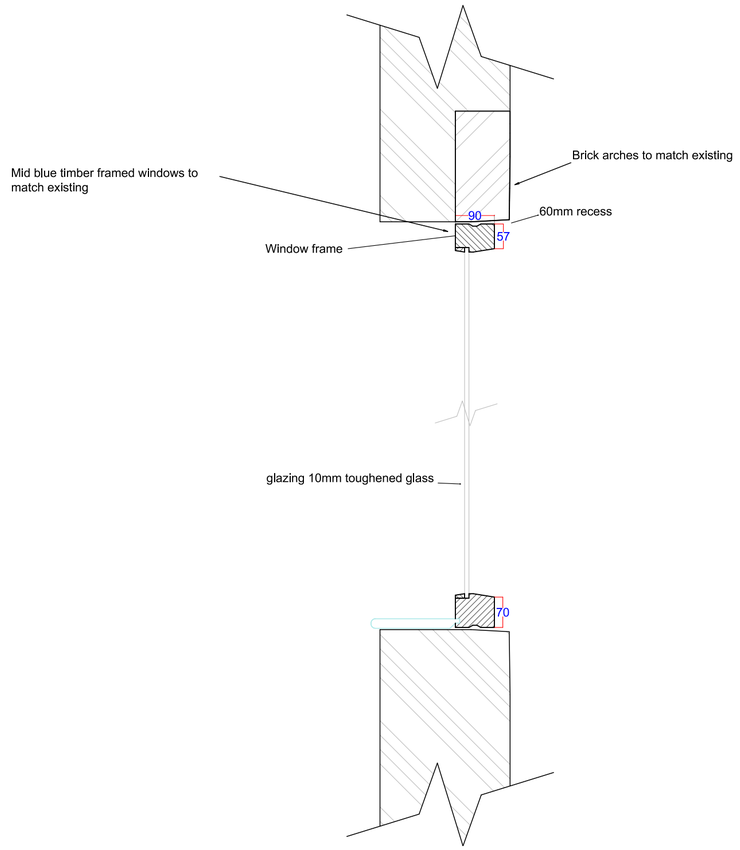

Typical window section 1:10

External elevations to be sympathetically cleaned using JOS and DOFF system, gentle masonry cleaning system.



North Elevation

Metres

1 2 3 4 5 10

SCALE 1:100

DBD Architectural Consultancy Ltd ©2016

1. Copyright is vested with DBD Architectural Consultancy Ltd.

2. All dimensions to be checked on site before proceeding.

3. Contractor to check/adjust dimensions of new work to suit existing conditions.
Do not assume existing structure or details are plumb, square or level.

4. Contractor must notify the architect of any discrepancies before proceeding.

5. All drawings to be read in conjunction with all other consultants drawings and specs.

Rev	Date	Description
A	28.09.16	Window details

DBD Architectural Consultancy

DBD Architectural Consultancy Ltd
50 Broad Street, Leek,
Staffordshire, ST13 5NS
01538 383118
mail@dbdconsultants.co.uk
www.dbdconsultants.co.uk

Client: CWC GROUP

Project: Newspaper house proposed changes to frontage

Title: Proposed North elevation

Stage: Planning			
Size: A2		Date: 07.07.16	Job No: 1640
Scale: 1:100			
Drawing Number: PL 03A			