0 1 2 3 4 5 6 7

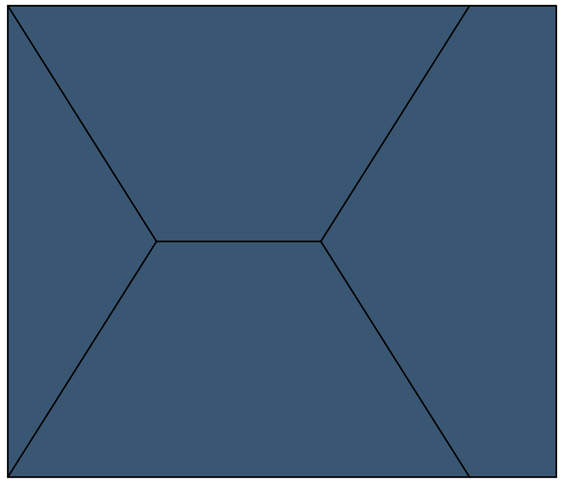

ROOF VIEW

OAK
Construction
with Tile Roof

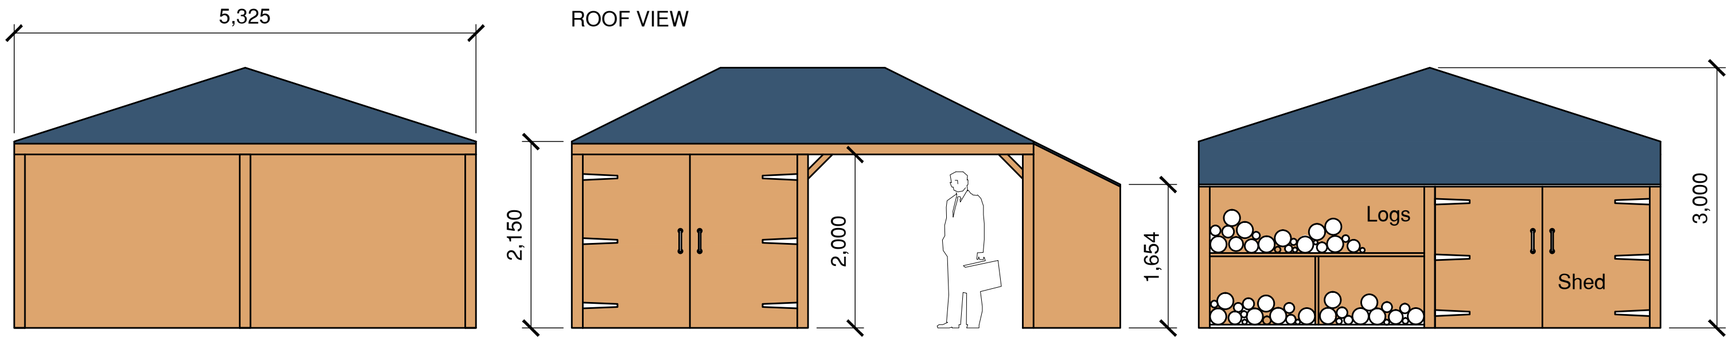

VIEW B VIEW A VIEW C

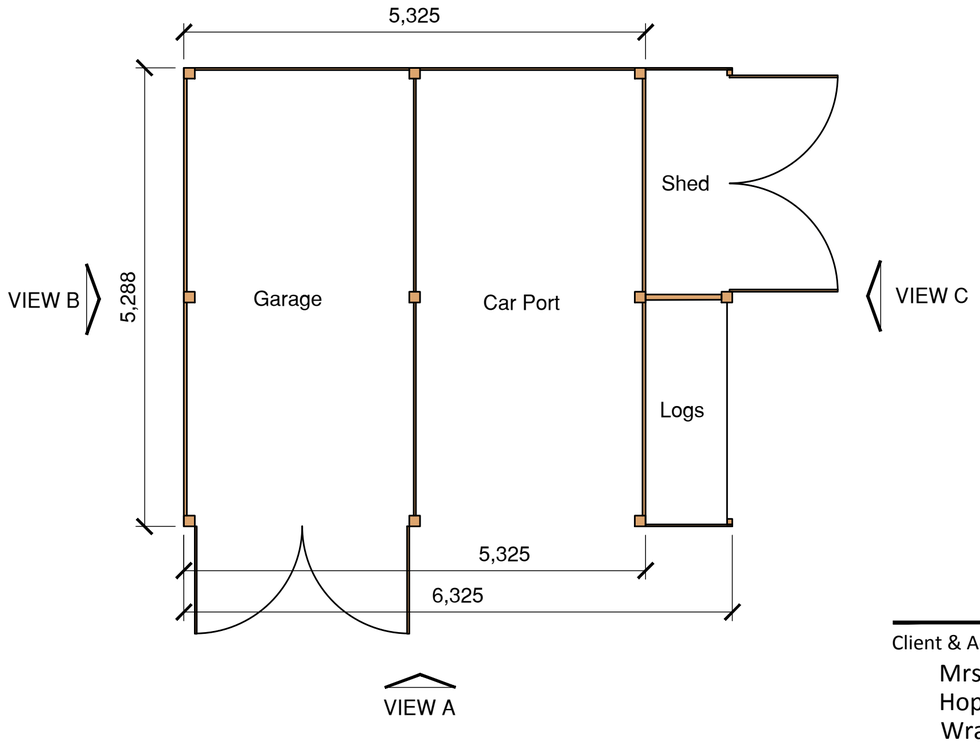

PROPOSED

Client & Address
Mrs J Garside Moxon
Hope House
Wraggs Lane
Biddulph Moor
Staffs ST8 7LX

Drawing
Ground Floor Alterations and
First Floor Rear Extension,
New Detached Garage & Out
Building Demolition
PROPOSED GARAGE

Job MJC-GAR
Date 18-10-2016
Scale 1:50 on A2
Sheet 08