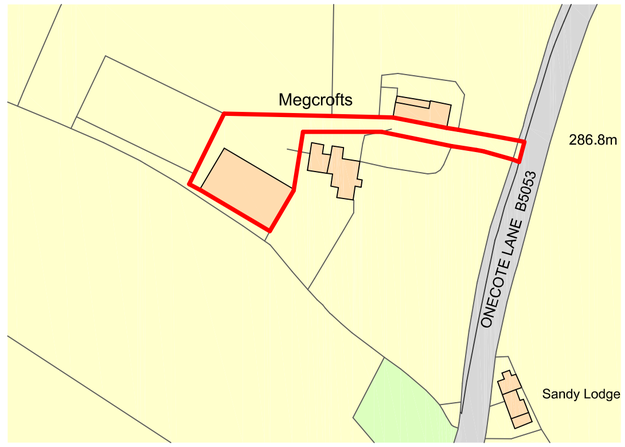

Ordnance Survey, (c) Crown Copyright 2016. All rights reserved. Licence number 100022432

Metres
10 20 30 40 50 60 70 80 90 100

SCALE 1:1250
Site location plan

Megcrofts

Large yard area allows vehicles to turn on site and exist using forward gears

Proposed barn retained and used for wood storage and cutting

New personnel door fitted to provide alternative means of escape

Additional planting of same native species as existing

Vegetation to each side of gate entrance to be trimmed back to increase visibility to oncoming traffic for vehicles exiting the site

Existing bound surface entrance is to be retained

Existing gated entrance apron to be extended to approx 10m to allow vehicles to exit the road whilst opening the gate

Vegetation to each side of gate entrance to be trimmed back to increase visibility to oncoming traffic for vehicles exiting the site

ONECOTE LANE B5053

Metres
1 2 3 4 5 10 15 20

SCALE 1:200
Site plan as existing & proposed

N

DBD Architectural Consultancy ©2016

1. Copyright is vested with DBD Architectural Consultancy.

2. All dimensions to be checked on site before proceeding.

3. Contractor to check/adjust dimensions of new work to suit existing conditions.
Do not assume existing structure or details are plumb, square or level.

4. Contractor must notify the architect of any discrepancies before proceeding.

5. All drawings to be read in conjunction with all other consultants drawings and specs.

Rev	Date	Description

DBD Architectural Consultancy

DBD Architectural Consultancy Ltd
50 Broad Street, Leek,
Staffordshire, ST13 5NS
01538 383118
mail@dbdconsultants.co.uk
www.dbdconsultants.co.uk

Client
Mr and Mrs K Boulton
Megcroft Farm
ST10 2NB

Project
Change of use of an agricultural building into woodstore

Title
Site location plan
and site block plan

Stage: Planning
Size: A2
Scale: 1:1250 & 1:200
Date: 13.05.16
Job No: 1629-400
Drawing Number: PL01