

Back elevation

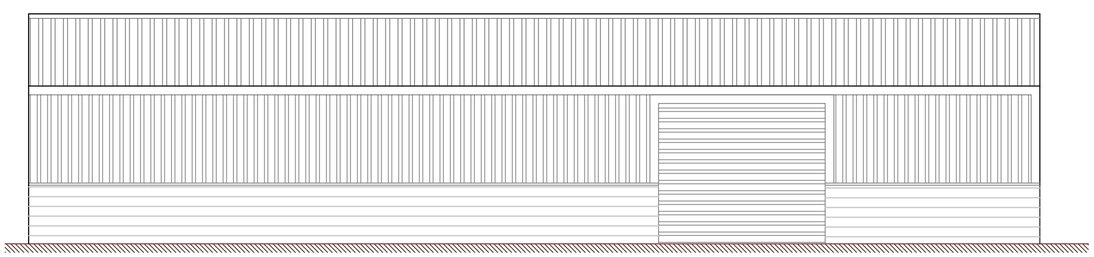

Front elevation

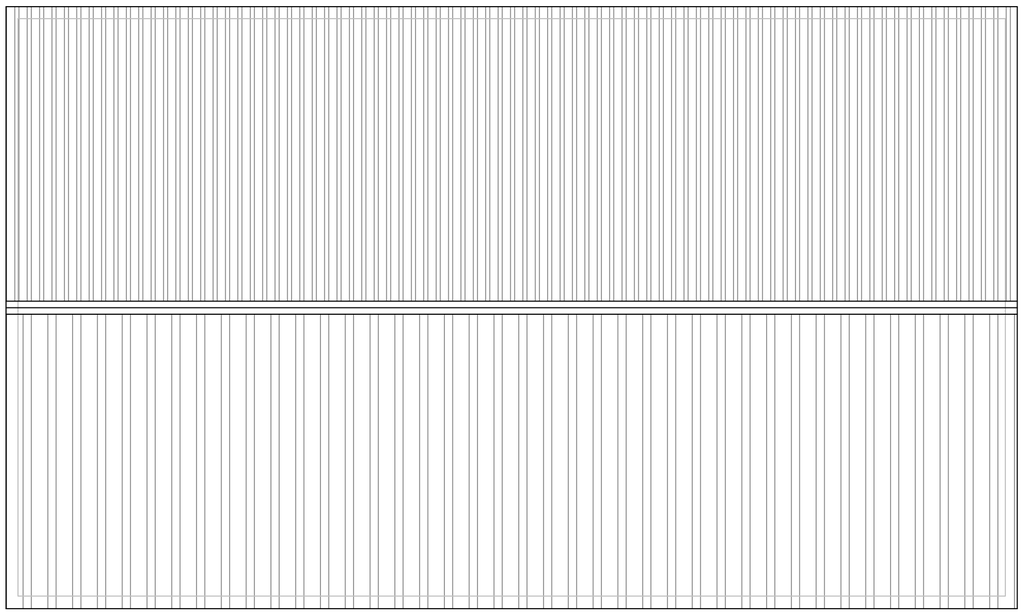

Roof Plan

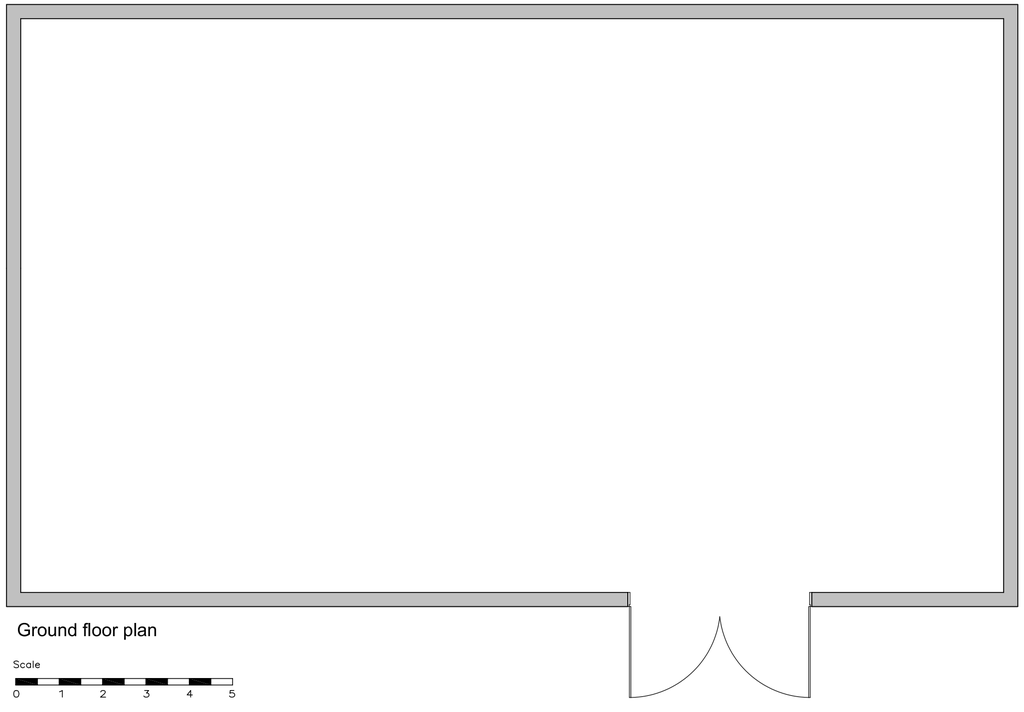

Ground floor plan

Scale

0 1 2 3 4 5

Side elevation

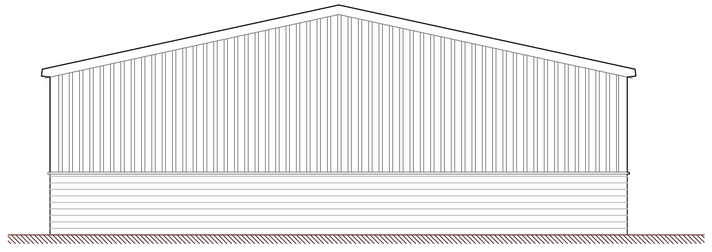

Side elevation

DBD Architectural Consultancy ©2016

1. Copyright is vested with DBD Architectural Consultancy.

2. All dimensions to be checked on site before proceeding.

3. Contractor to check/adjust dimensions of new work to suit existing conditions.
Do not assume existing structure or details are plumb, square or level.

4. Contractor must notify the architect of any discrepancies before proceeding.

5. All drawings to be read in conjunction with all other consultants drawings and specs.

Rev	Date	Description

DBD Architectural Consultancy

DBD Architectural Consultancy Ltd
50 Broad Street, Leek,
Staffordshire, ST13 5NS
01538 383118
mail@dbdconsultants.co.uk
www.dbdconsultants.co.uk

Mr and Mrs K Boulton
Megcroft Farm
ST10 2NB

Client

Change of use of an agricultural building into woodstore

Project

Title

Plans and elevations as existing

Stage: Planning

Size:	Date:	Job No:
A3	24.02.16	1629-400
Scale: 1:100		

Drawing Number: PL03