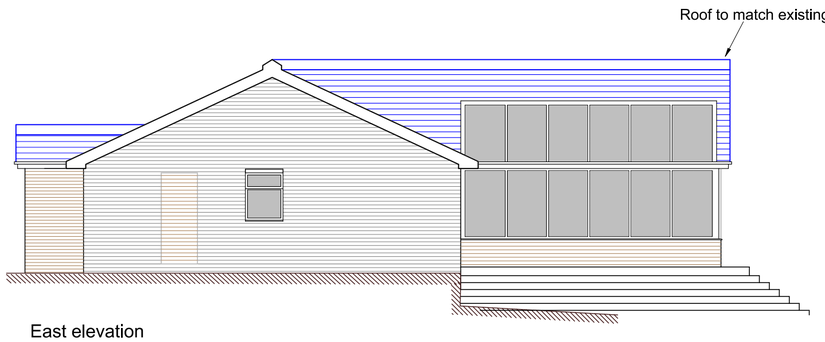
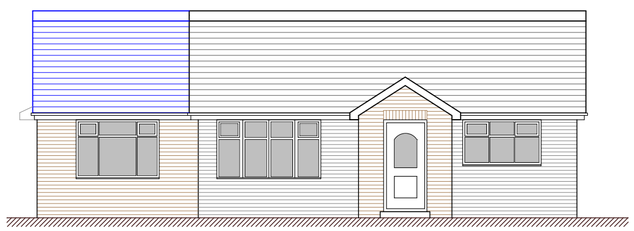
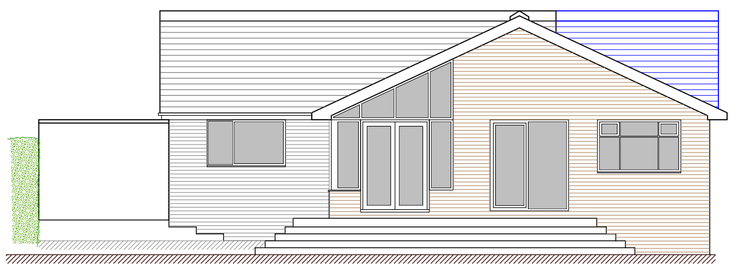




East elevation




South elevation



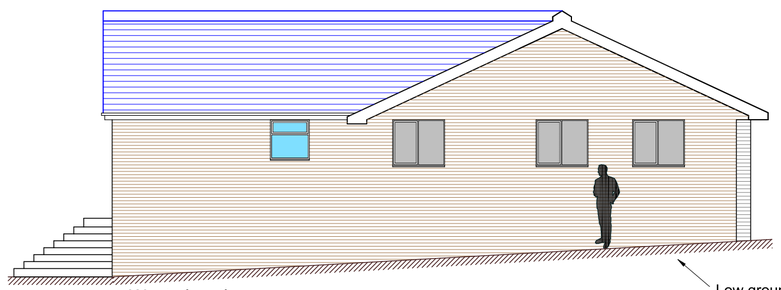North elevation





West elevation

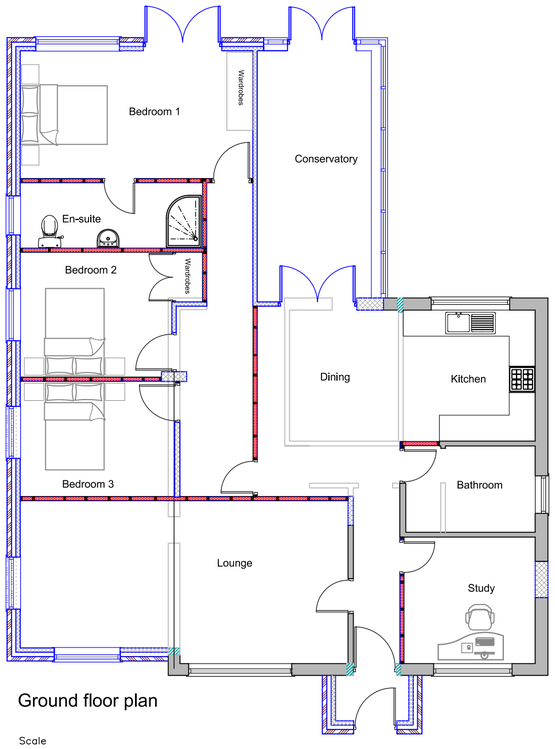


Ground floor plan

Scale

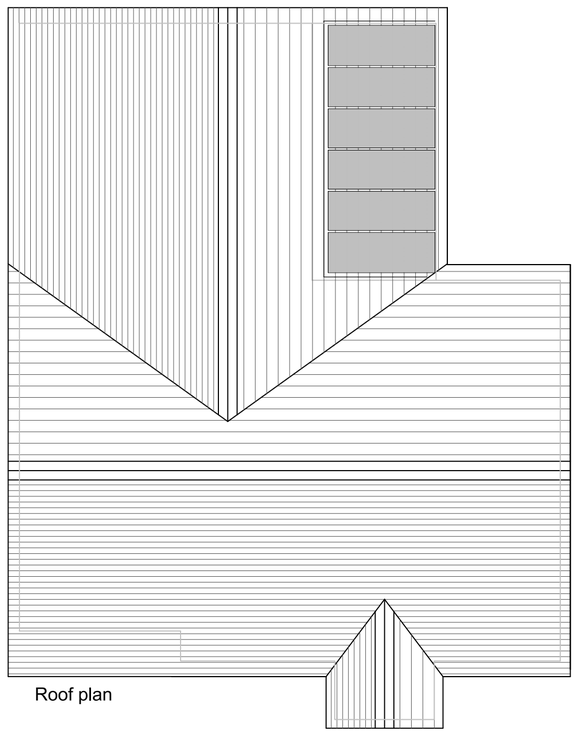0 1 2 3 4 5



Roof plan

**DBD Architectural Consultancy Ltd ©2015**

1. Copyright is vested with DBD Architectural Consultancy Ltd.

2. All dimensions to be checked on site before proceeding.

3. Contractor to check/adjust dimensions of new work to suit existing conditions.
Do not assume existing structure or details are plumb, square or level.

4. Contractor must notify the architect of any discrepancies before proceeding.

5. All drawings to be read in conjunction with all other consultants drawings and specs.

| Rev | Date | Description |
|---|---|---|
| H | 04.10.16 | Amended Minor amendments |
| G | 18.08.16 | Amended following clients email |
| F | 11.08.16 | Amended following clients email |
| E | 16.06.16 | Amended following redesign |
| D | 14.12.15 | Minor amendments |
| C | 02.12.15 | Re-design following planners comments |
| B | 07.08.15 | Minor amendments |
| A | 03.08.15 | Minor amendments |

DBD Architectural Consultancy

**DBD Architectural Consultancy Ltd**
50 Broad Street, Leek,
Staffordshire, ST13 5NS
01538 383118
mail@dbdconsultants.co.uk
www.dbdconsultants.co.uk

Mr Tony Wallis & Anita Mullis
61 Thames drive
Biddulph, Staffordshire
ST8 7JF

Client

Proposed alterations and extension to bungalow

Project

Title

Plans & Elevations as Proposed

| | | |
|---|---|---|
| Stage: Planning | | |
| Size: A2 | Date: 06.07.15 | Job No: 1532-100 |
| Scale: 1:100 | | |
| Drawing Number: PL 03 H | | |