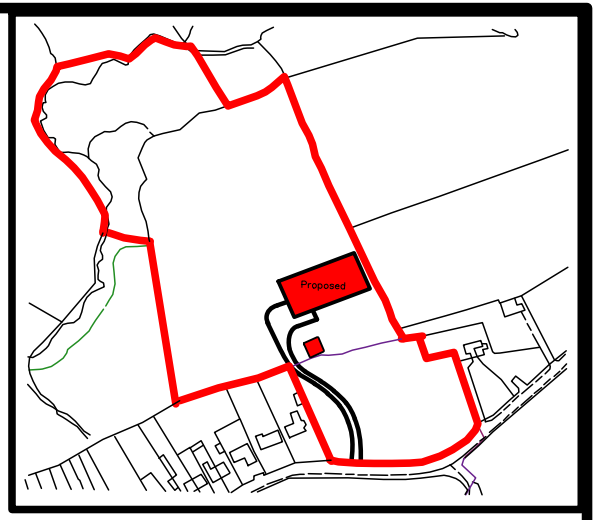

Location Plan – Scale 1:1250

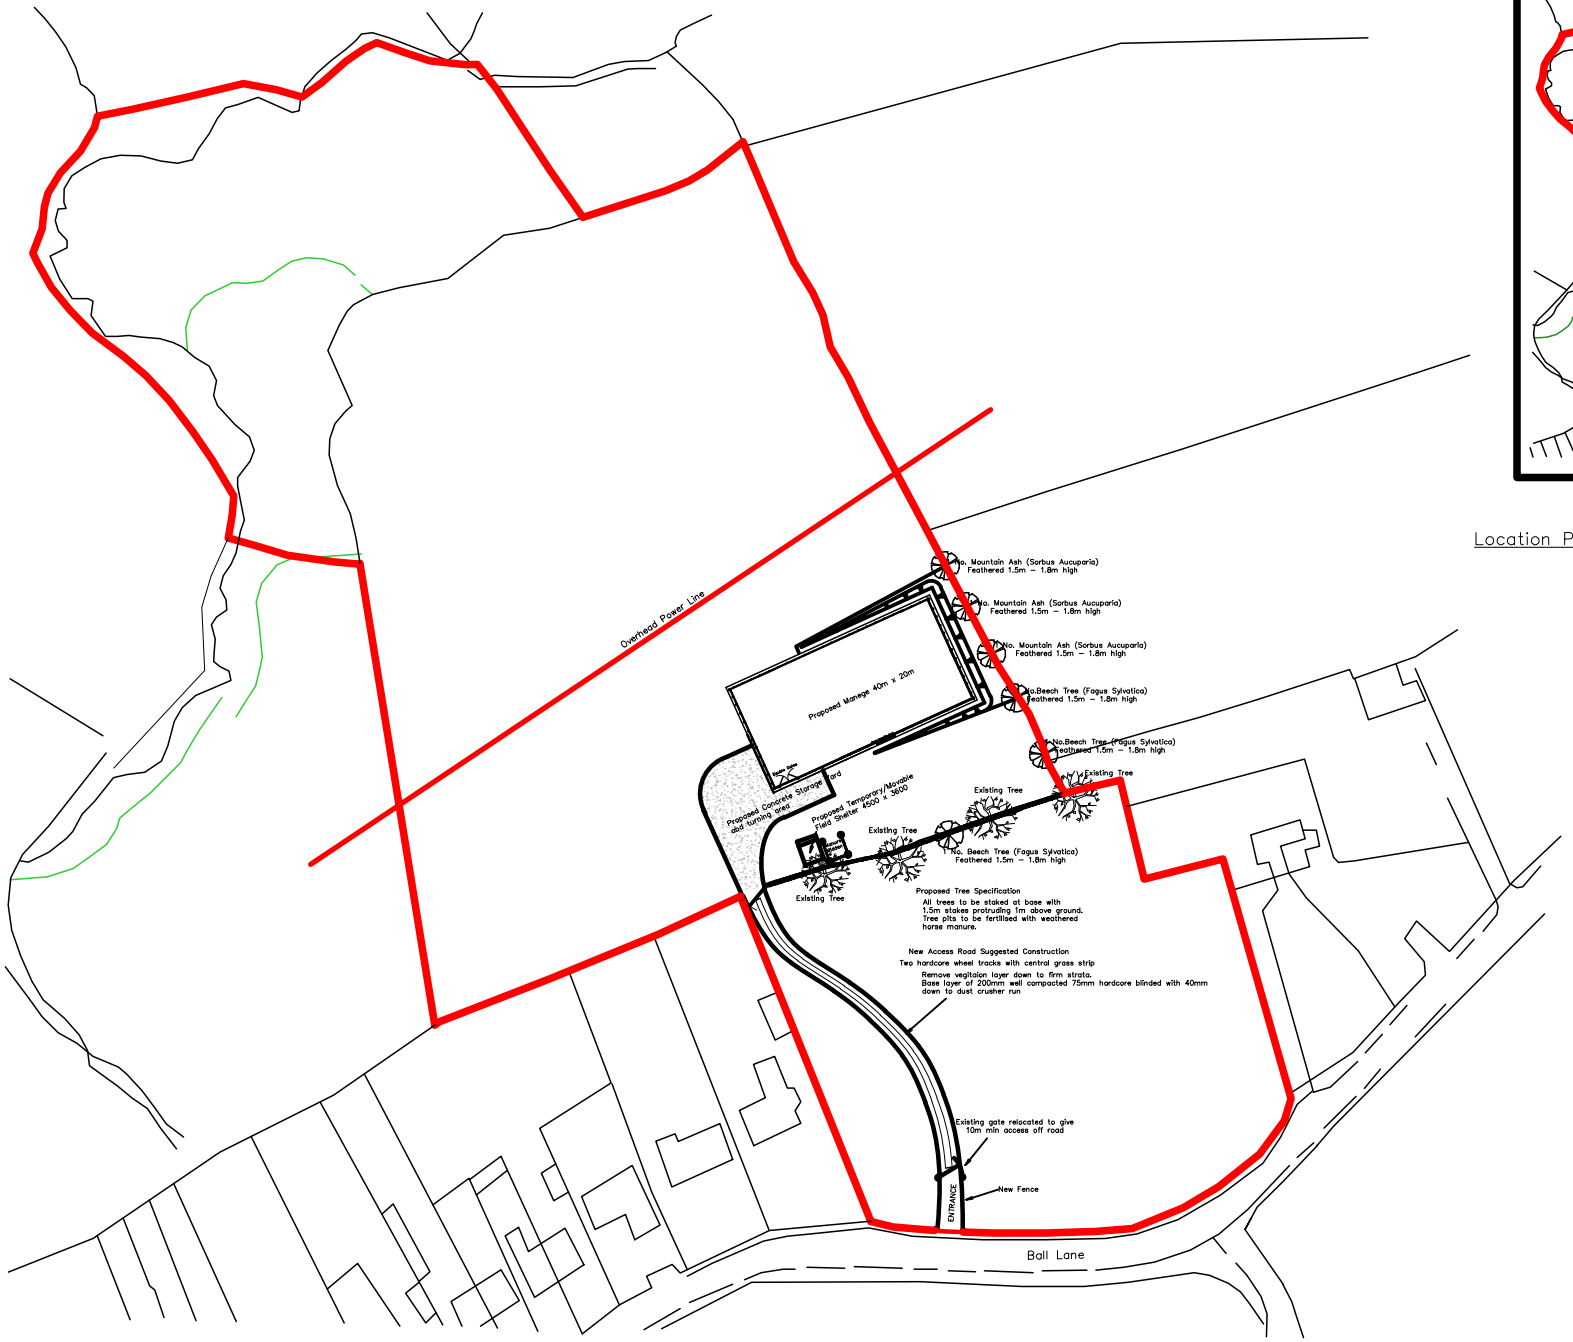

Site Plan – Scale 1:500

REV	REVISION	DATE	BY
A	Amended access road layout and manage location	05/07/16	ijc

Ivan J. Cooper (Moorside) Ltd
Architectural and Engineering Design
Cauldon Lowe, Stoke on Trent, ST10 3ET.
Tel 01538 702738

CLIENT: Ms E. Coop

CONTRACT: roposed Manege, Storage Yar with Access Road Off Ball Lane, Norton. mporary/Moveable Field Shelt

TITLE: Location and Site Plan

CONTRACT No	K Wainman Associates
SCALES	1:1250, 1:500
DATE 23/02/16	DRAWN drc
DRAWING NUMBER	3580–01A