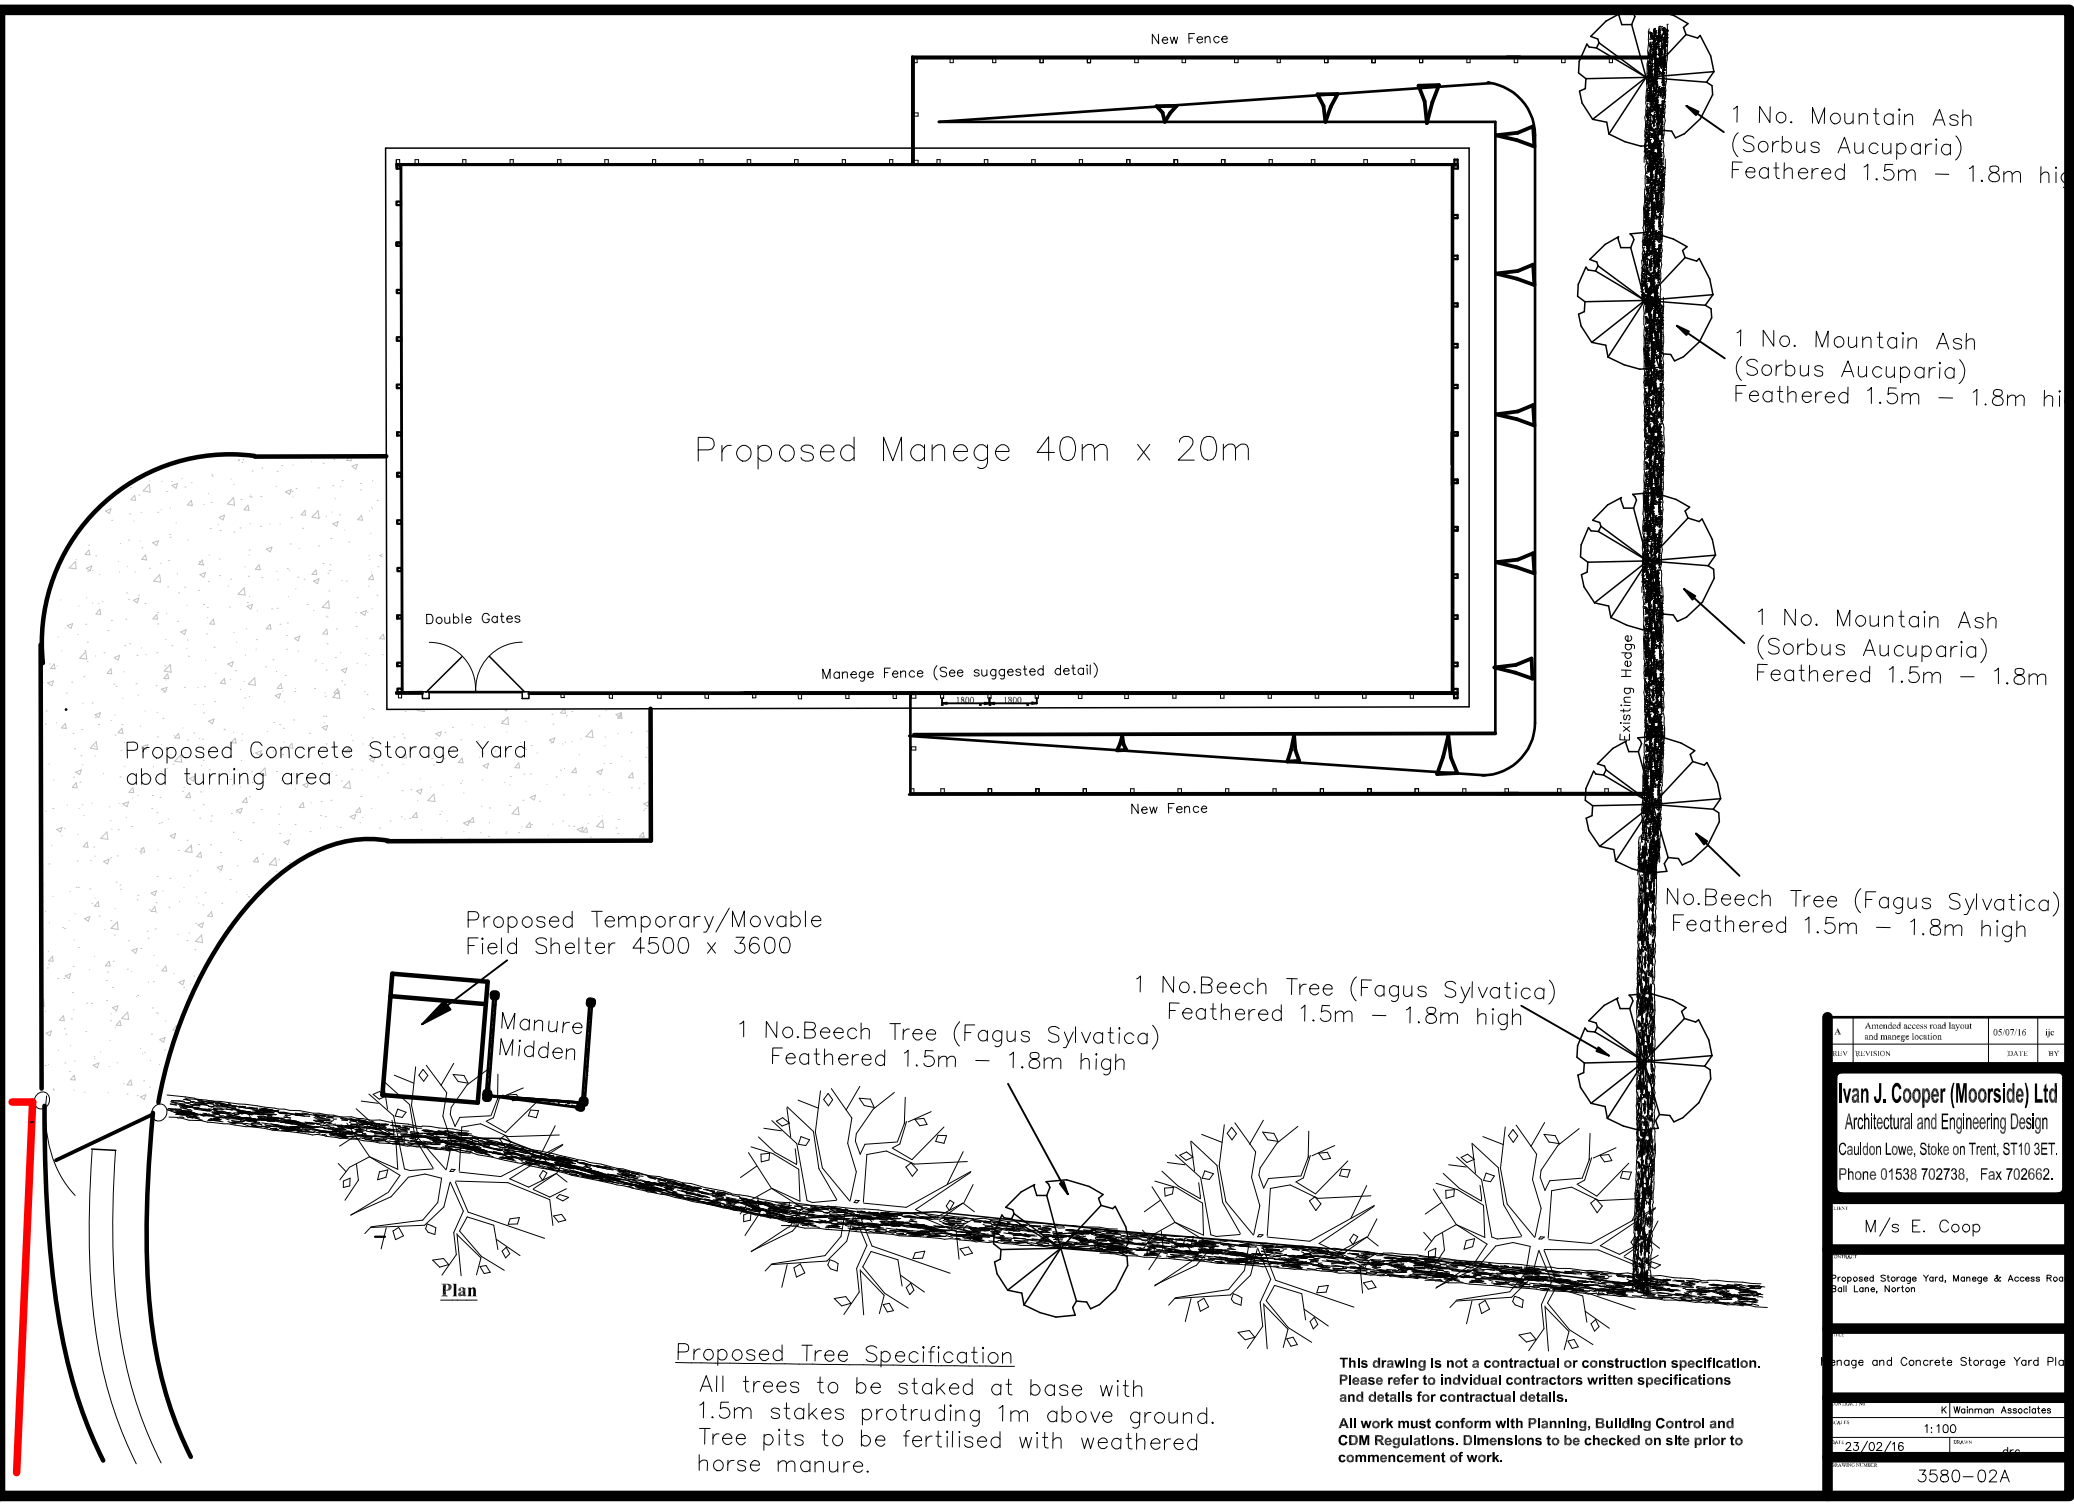

Proposed Tree Specification

All trees to be staked at base with 1.5m stakes protruding 1m above ground. Tree pits to be fertilised with weathered horse manure.

This drawing is not a contractual or construction specification. Please refer to individual contractors written specifications and details for contractual details.

All work must conform with Planning, Building Control and CDM Regulations. Dimensions to be checked on site prior to commencement of work.

REV.	REVISION	DATE	BY
A	Amended access road layout and manege location	05/07/16	ijc

Ivan J. Cooper (Moorside) Ltd
Architectural and Engineering Design
Cauldon Lowe, Stoke on Trent, ST10 3ET.
Phone 01538 702738, Fax 702662.

CLIENT: M/s E. Coop

CONTRACT: Proposed Storage Yard, Manege & Access Road At: Ball Lane, Norton

TITLE: Manege and Concrete Storage Yard Plan

CONSULTANT: K Wainman Associates

SCALE: 1:100

DATE: 23/02/16

DRAWN: dgc

DRAWING NUMBER: 3580–02A