

Section D. D. - Scale 1;100

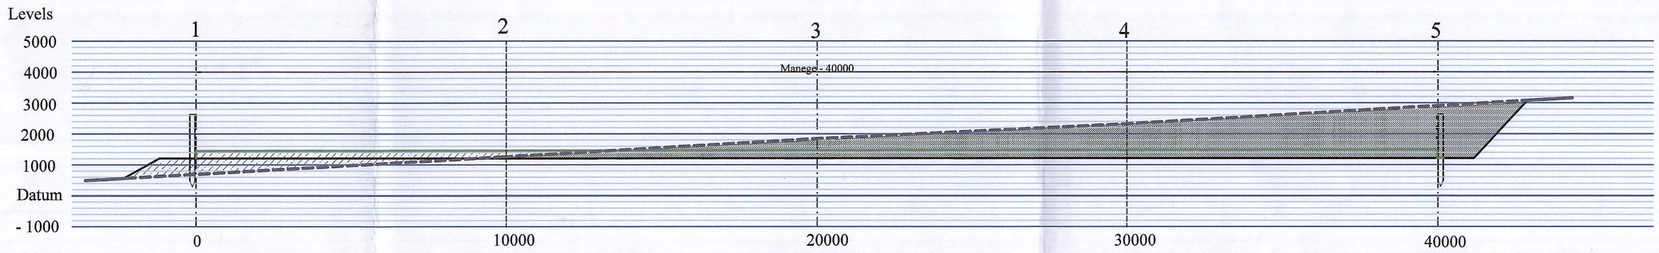

Section B. B. - Scale 1:100

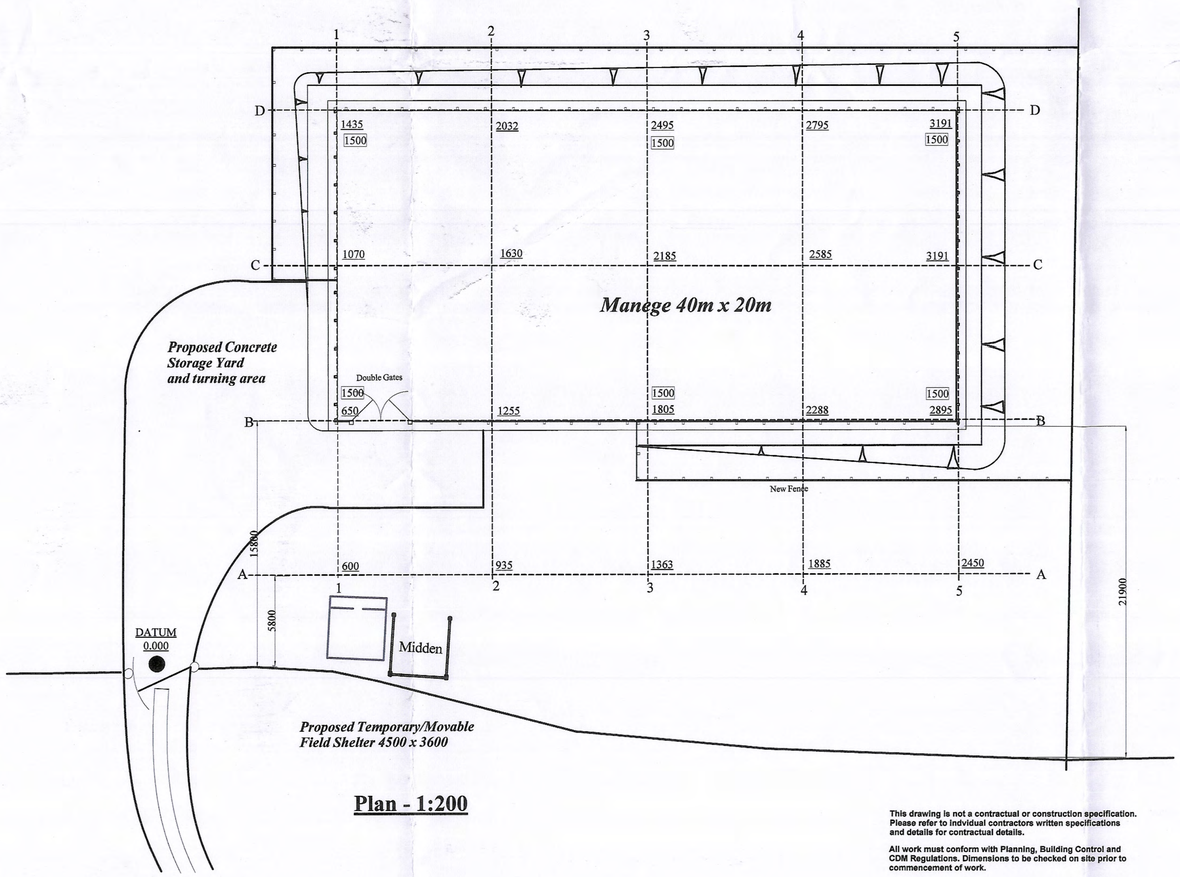

Plan - 1:200

This drawing is not a contractual or construction specification. Please refer to individual contractors written specifications and details for contractual details.

All work must conform with Planning, Building Control and CDM Regulations. Dimensions to be checked on site prior to commencement of work.

LEGEND

- Existing Profile to Remain
- Existing Profile To Change
- Proposed Cut and Fill Areas
- Area Between These Lines To Be Hardcore and Work Surface Material
- Finished Floor Level
- Cut Shown Thus
- Fill Shown Thus

LEVELS

Existing marked thus 000.00

Proposed marked thus 000.00

This drawing is not a contractual specification. Please refer to individual contractors written specifications and details for contractual details.

All work must conform with Planning, Building Control and CDM Regulations. Dimensions to be checked on site prior to commencement of work.

REV	REVISION	DATE	BY

Ivan J. Cooper (Moorside) Ltd
Architectural and Engineering Design
Cauldon Lowe, Stoke on Trent, ST10 3ET.
Phone 01538 702738

CLIENT
M/s E. Coop

CONTRACT
Proposed Storage Yard, Manege, Midden & Access Road At: Ball Lane, Nor ton

TITLE
Existing and Proposed Levels Manure Midden

CONTRACT No	*K Wainman Associates*
SCALES	*1:100, 1:200*
DATE *30/08/16*	DRAWN *ijc*

DRAWING NUMBER
3580-04