This drawing is copyright and should not be reproduced without the permission of Building Design Service

Sheet size A1



PROPOSED FRONT ELEVATION

PROPOSED SIDE ELVATION

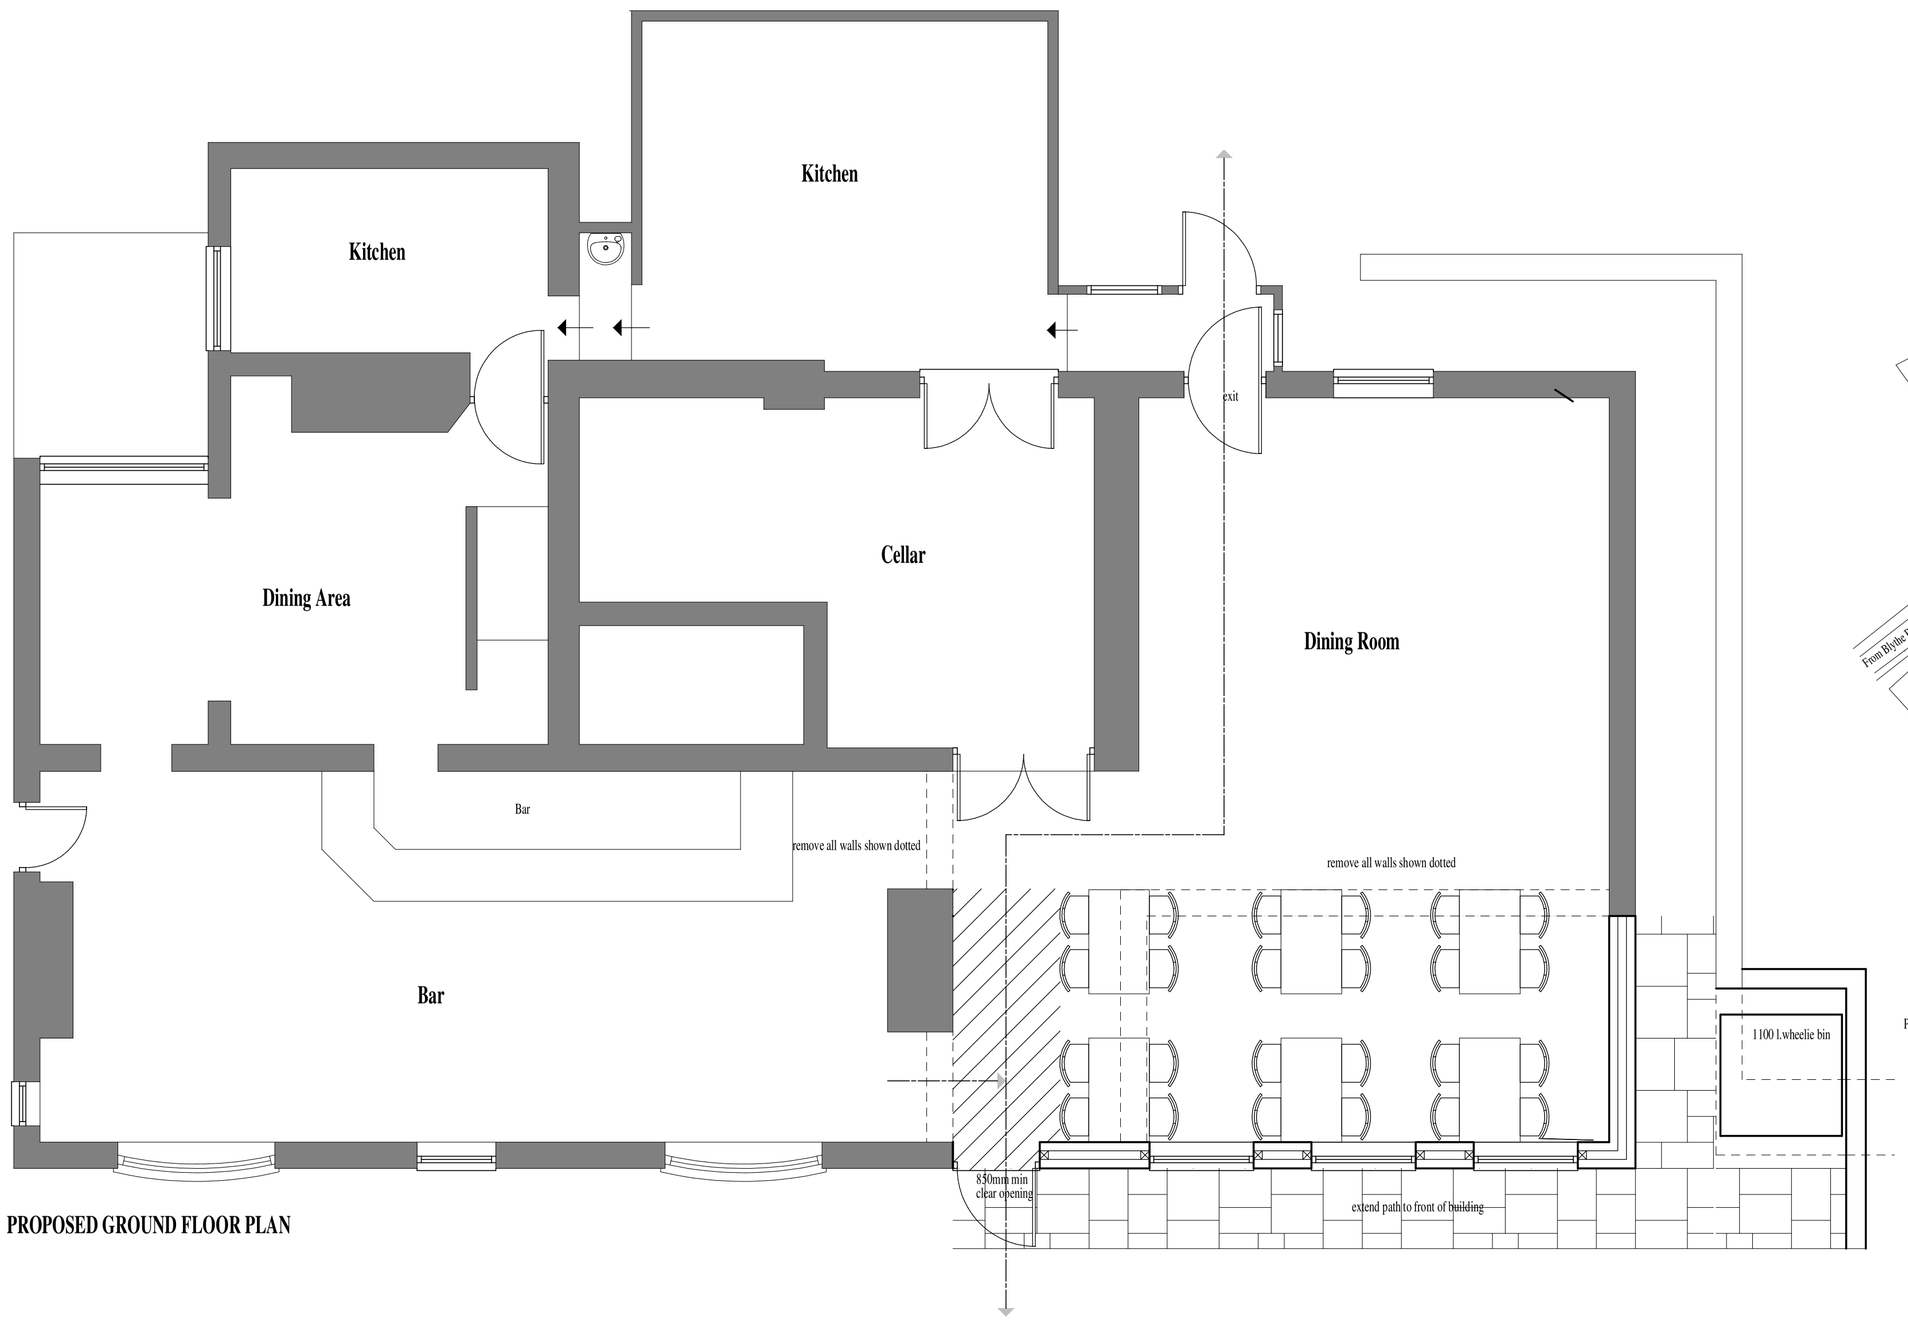

PROPOSED GROUND FLOOR PLAN

Provide area for wheelie bin

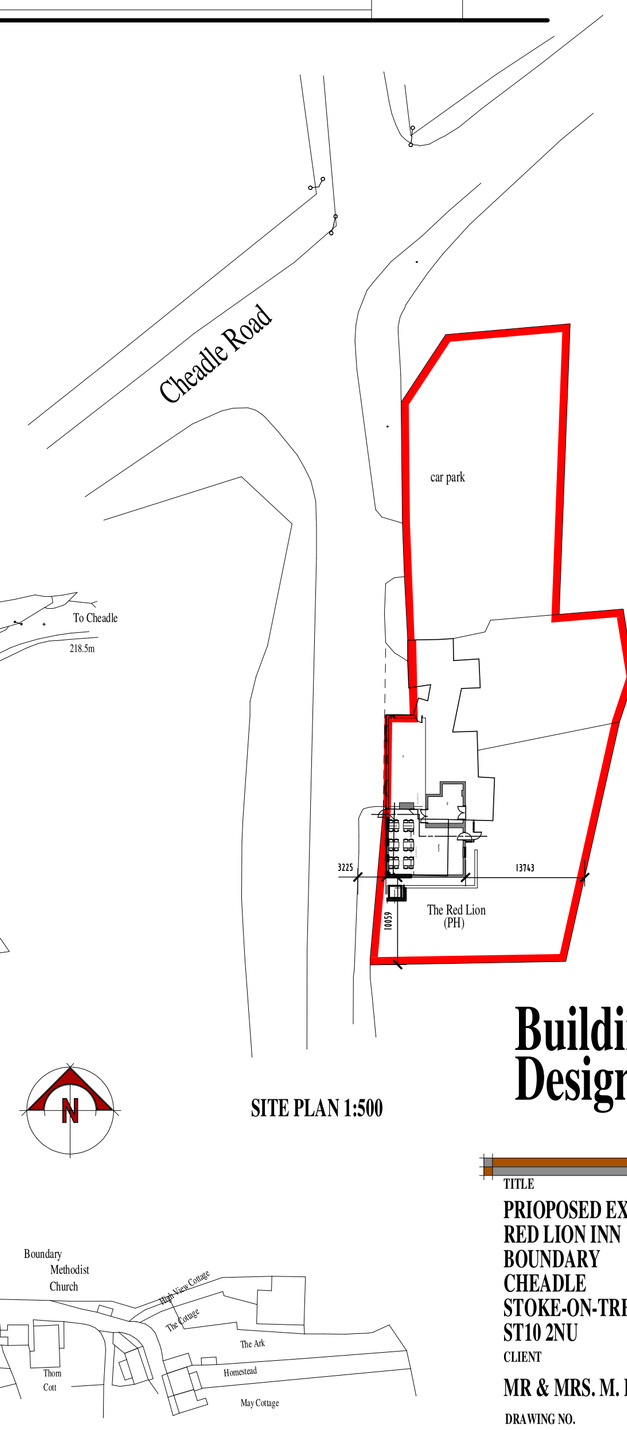

LOCATION PLAN 1:1250

Ordnance Survey, (c) Crown Copyright 2014. All rights reserved. Licence number 100022432

SITE PLAN 1:500

Building Design

CIAT
Registered Practice

TITLE

PRIOPOSED EXTENSION TO DINING ROOM
RED LION INN
BOUNDARY
CHEADLE
STOKE-ON-TRENT
ST10 2NU

CLIENT

MR & MRS. M. PITT

DRAWING NO.

PLANNING 1

SCALE
1:50

DATE
OCTOBER 2016

B. BLAKEMAN CIAT
15A, WHITMORE ROAD, NEWCASTLE,,
STAFFORDSHIRE. ST5 3LY
TEL/FAX 01782 632911