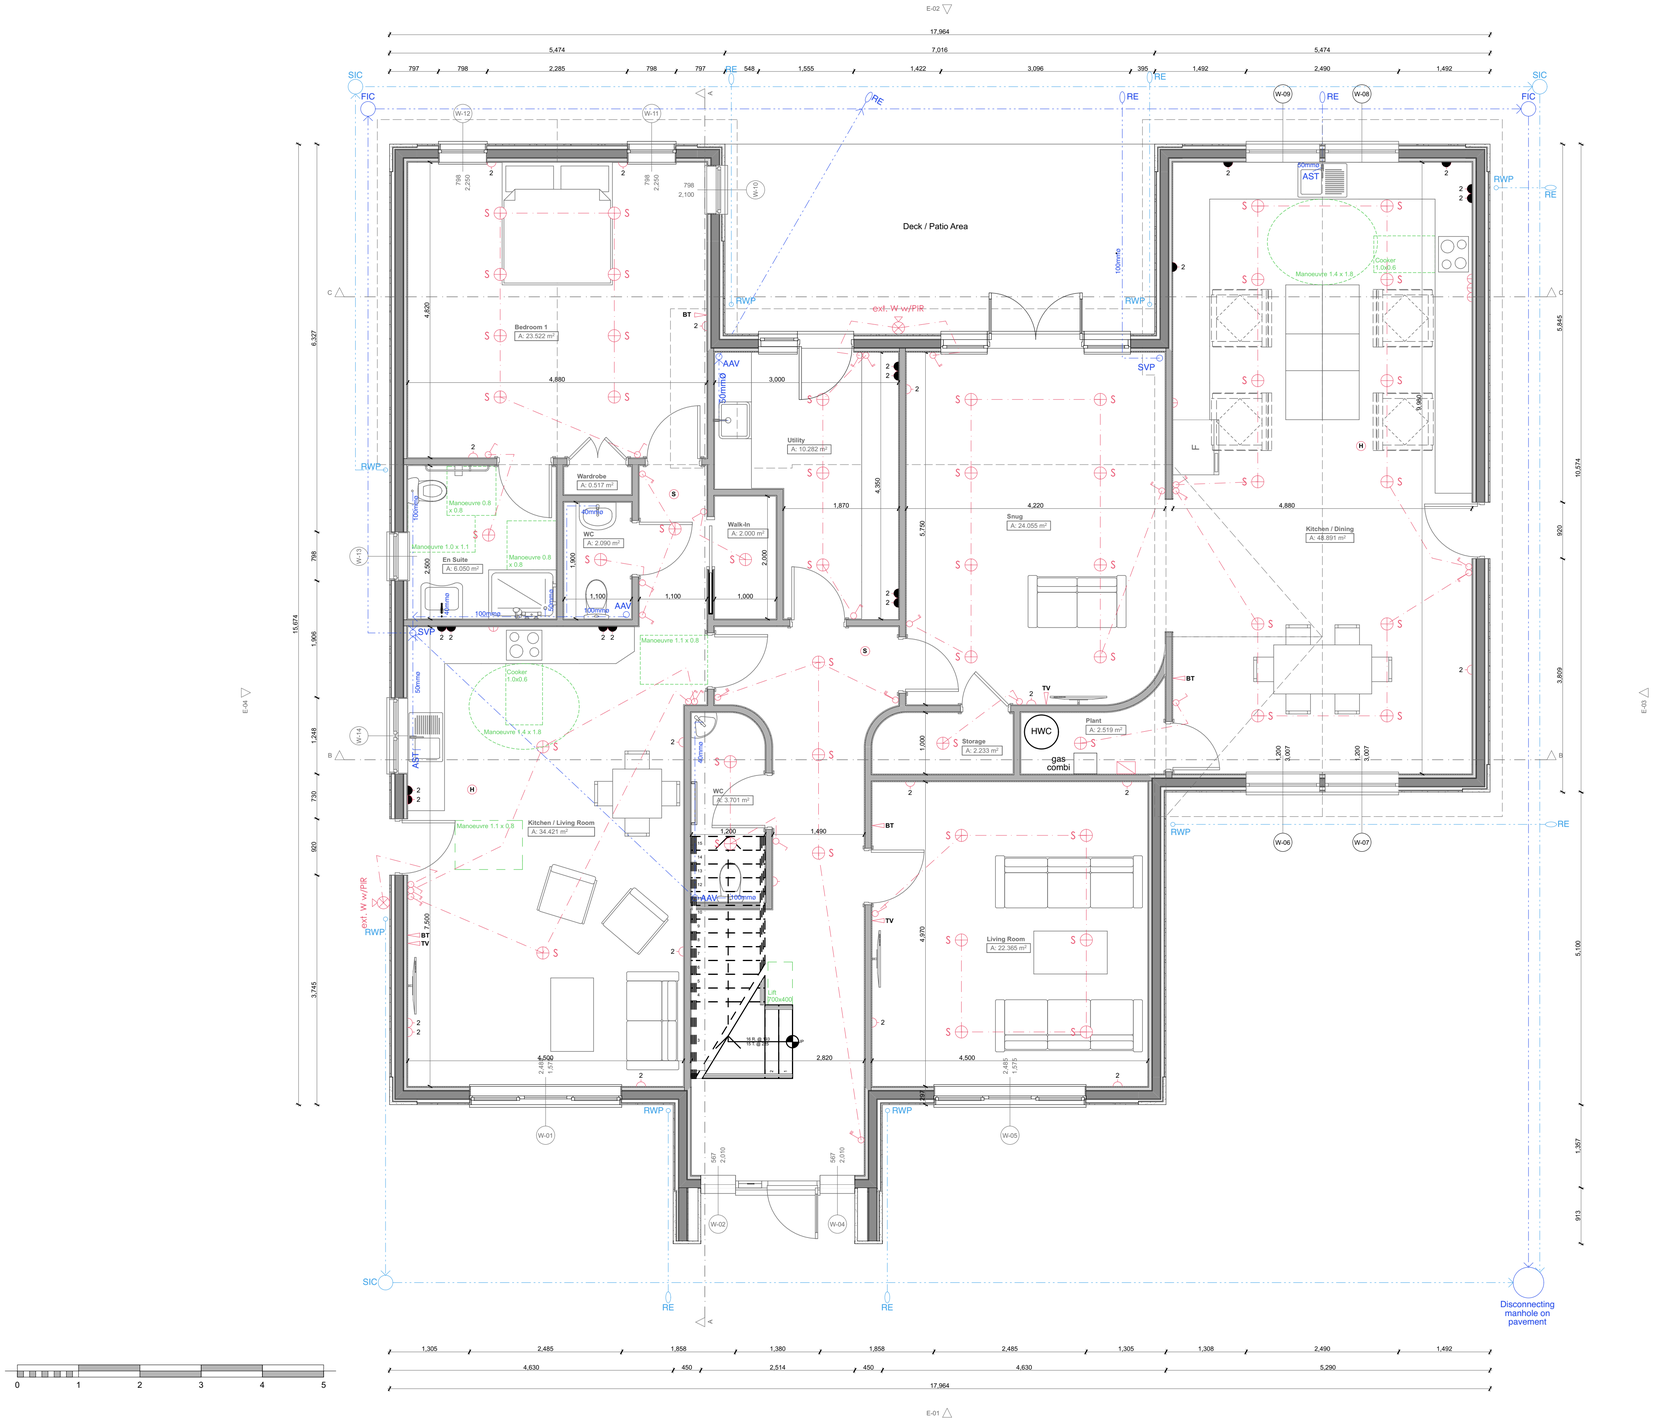

0 1 2 3 4 5

Notes

Copyright ARCHITECO 2016
Do not scale construction dimensions from this drawing. All dimensions are to be verified prior to construction.

Revision History

Project

Mr & Mrs Smith
Proposed New Build
57 Basford Bridge Lane
Cheddleton

Drawing Name

Ground Floor Plan as Proposed

Drawing Status

Planning

Modified by: **C.J.J** Date: 19/10/2016

Drawing Scale

1:50 @ A1

Drawing Number: **1193.02-12** Revision: -

ARCHITECO
SUSTAINABLE DESIGN & LOW ENERGY BUILDING SPECIALISTS
43 Argyll Street, Dunoon PA23 7HG
info@architeco.co.uk 01369 701 988 www.architeco.co.uk