

E-01	South Elevation
1:100	

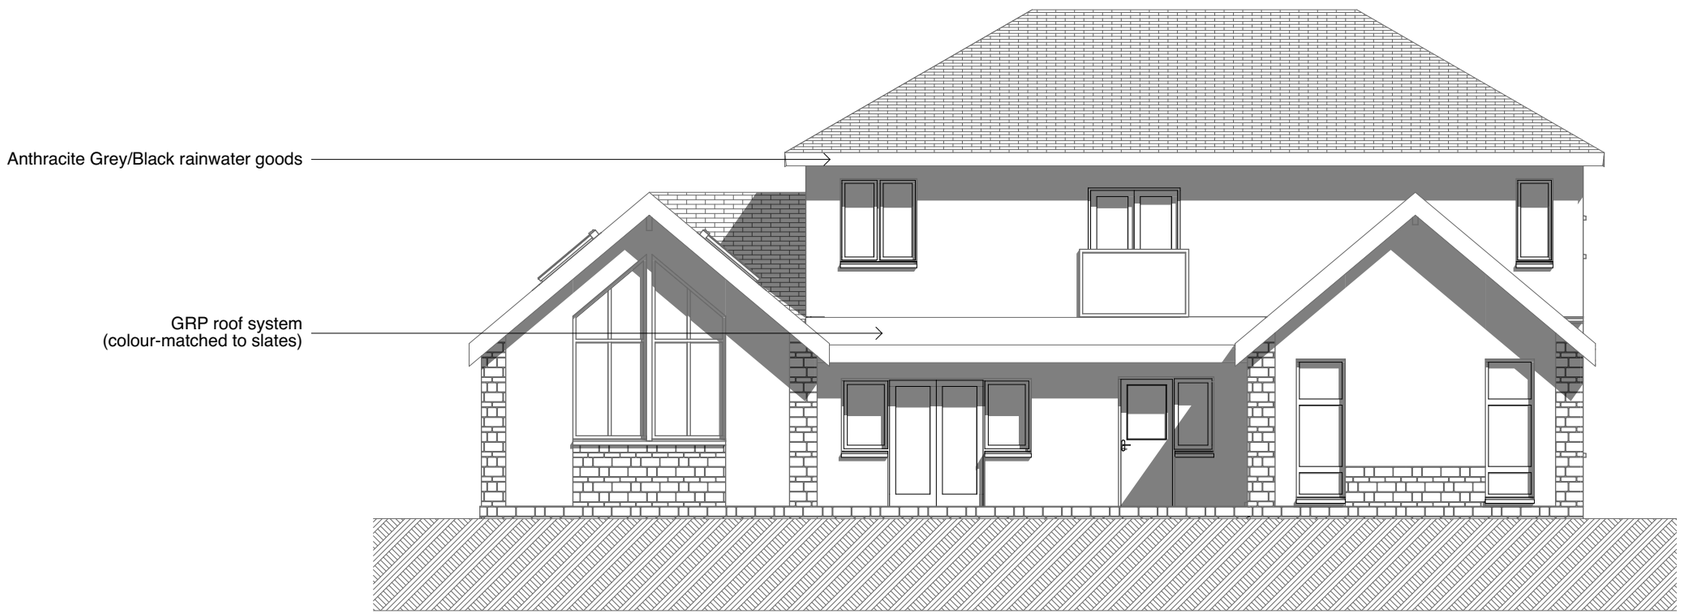

E-02	North Elevation
1:100	

N

Notes

Copyright ARCHIT**ECO** 2016
Do not scale construction dimensions from this drawing. All dimensions are to be verified prior to construction.

Revision History

Project

Mr & Mrs Smith

Proposed New Build

57 Basford Bridge Lane

Cheddleton

Drawing Name

North & South Elevations as Proposed

Drawing Status

Planning

Drawn by: **C.J.J.**

Date: 19/10/2016

Drawing Scale

1:100

Drawing Number: **1193.02-04**

Revision: **-**

ARCHITECO
SUSTAINABLE DESIGN & LOW ENERGY BUILDING SPECIALISTS
43 Argyll Street, Dunoon PA23 7HG
info@architeco.co.uk 01369 701 988 www.architeco.co.uk