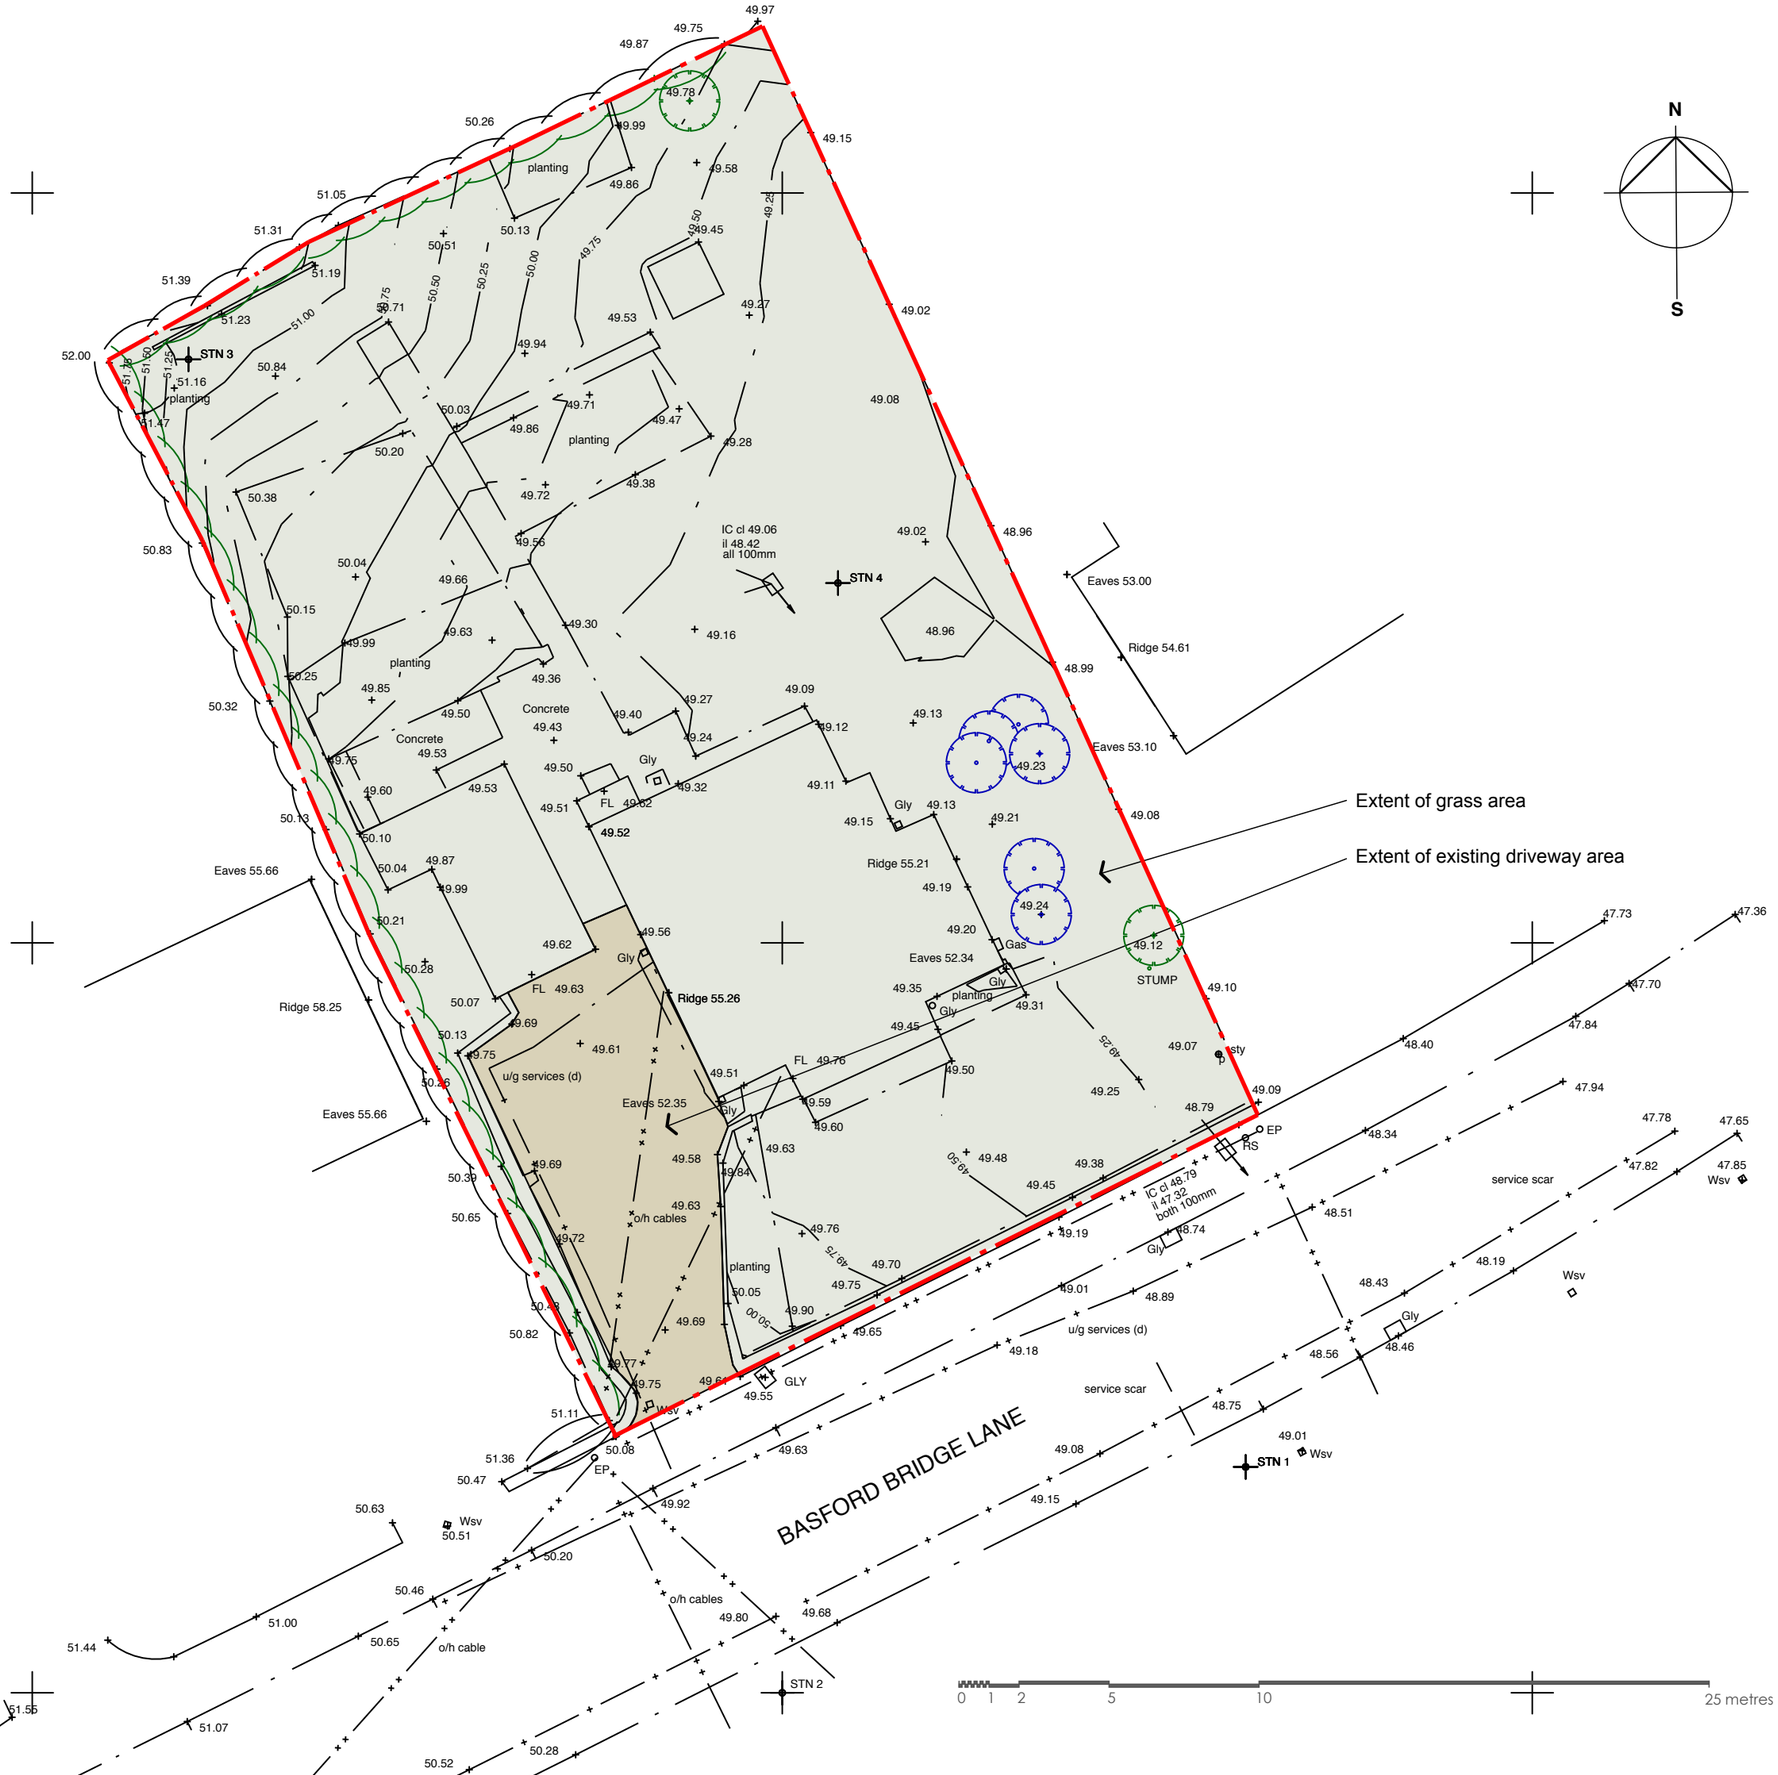

Notes

Copyright ARCHIT**ECO** 2016

Do not scale construction dimensions from this drawing. All dimensions are to be verified prior to construction.

Trees / shrubs marked for potential replanting indicated in BLUE

Trees / shrubs marked for retention indicated in GREEN

North Boundary: Hedgerow + apple tree

South Boundary: Stone wall

East Boundary: Timber fence

West Boundary: Hedgerow

Note: this drawing has been prepared using topographical survey information provided by Barry Lowe Surveys Ltd. Barry Lowe Surveys' drawings should be consulted and notes adhered to when using topographical information.

PROJECT

Mr & Mrs Smith
Proposed Low Energy Dwelling
57 Basford Bridge Lane
Cheddleton

DRAWING TITLE

Landscape Plan as Existing

SCALE	DATE	DRAWN BY
1:200	Sep. 2016	C.J.J

DRAWING NUMBER — REVISION

1193.02-40 **-**

ARCHITECO
HOLISTIC DESIGN
43 Argyll Street, Dunoon PA23 7HG
info@architeco.co.uk 01369 701 988 www.architeco.co.uk