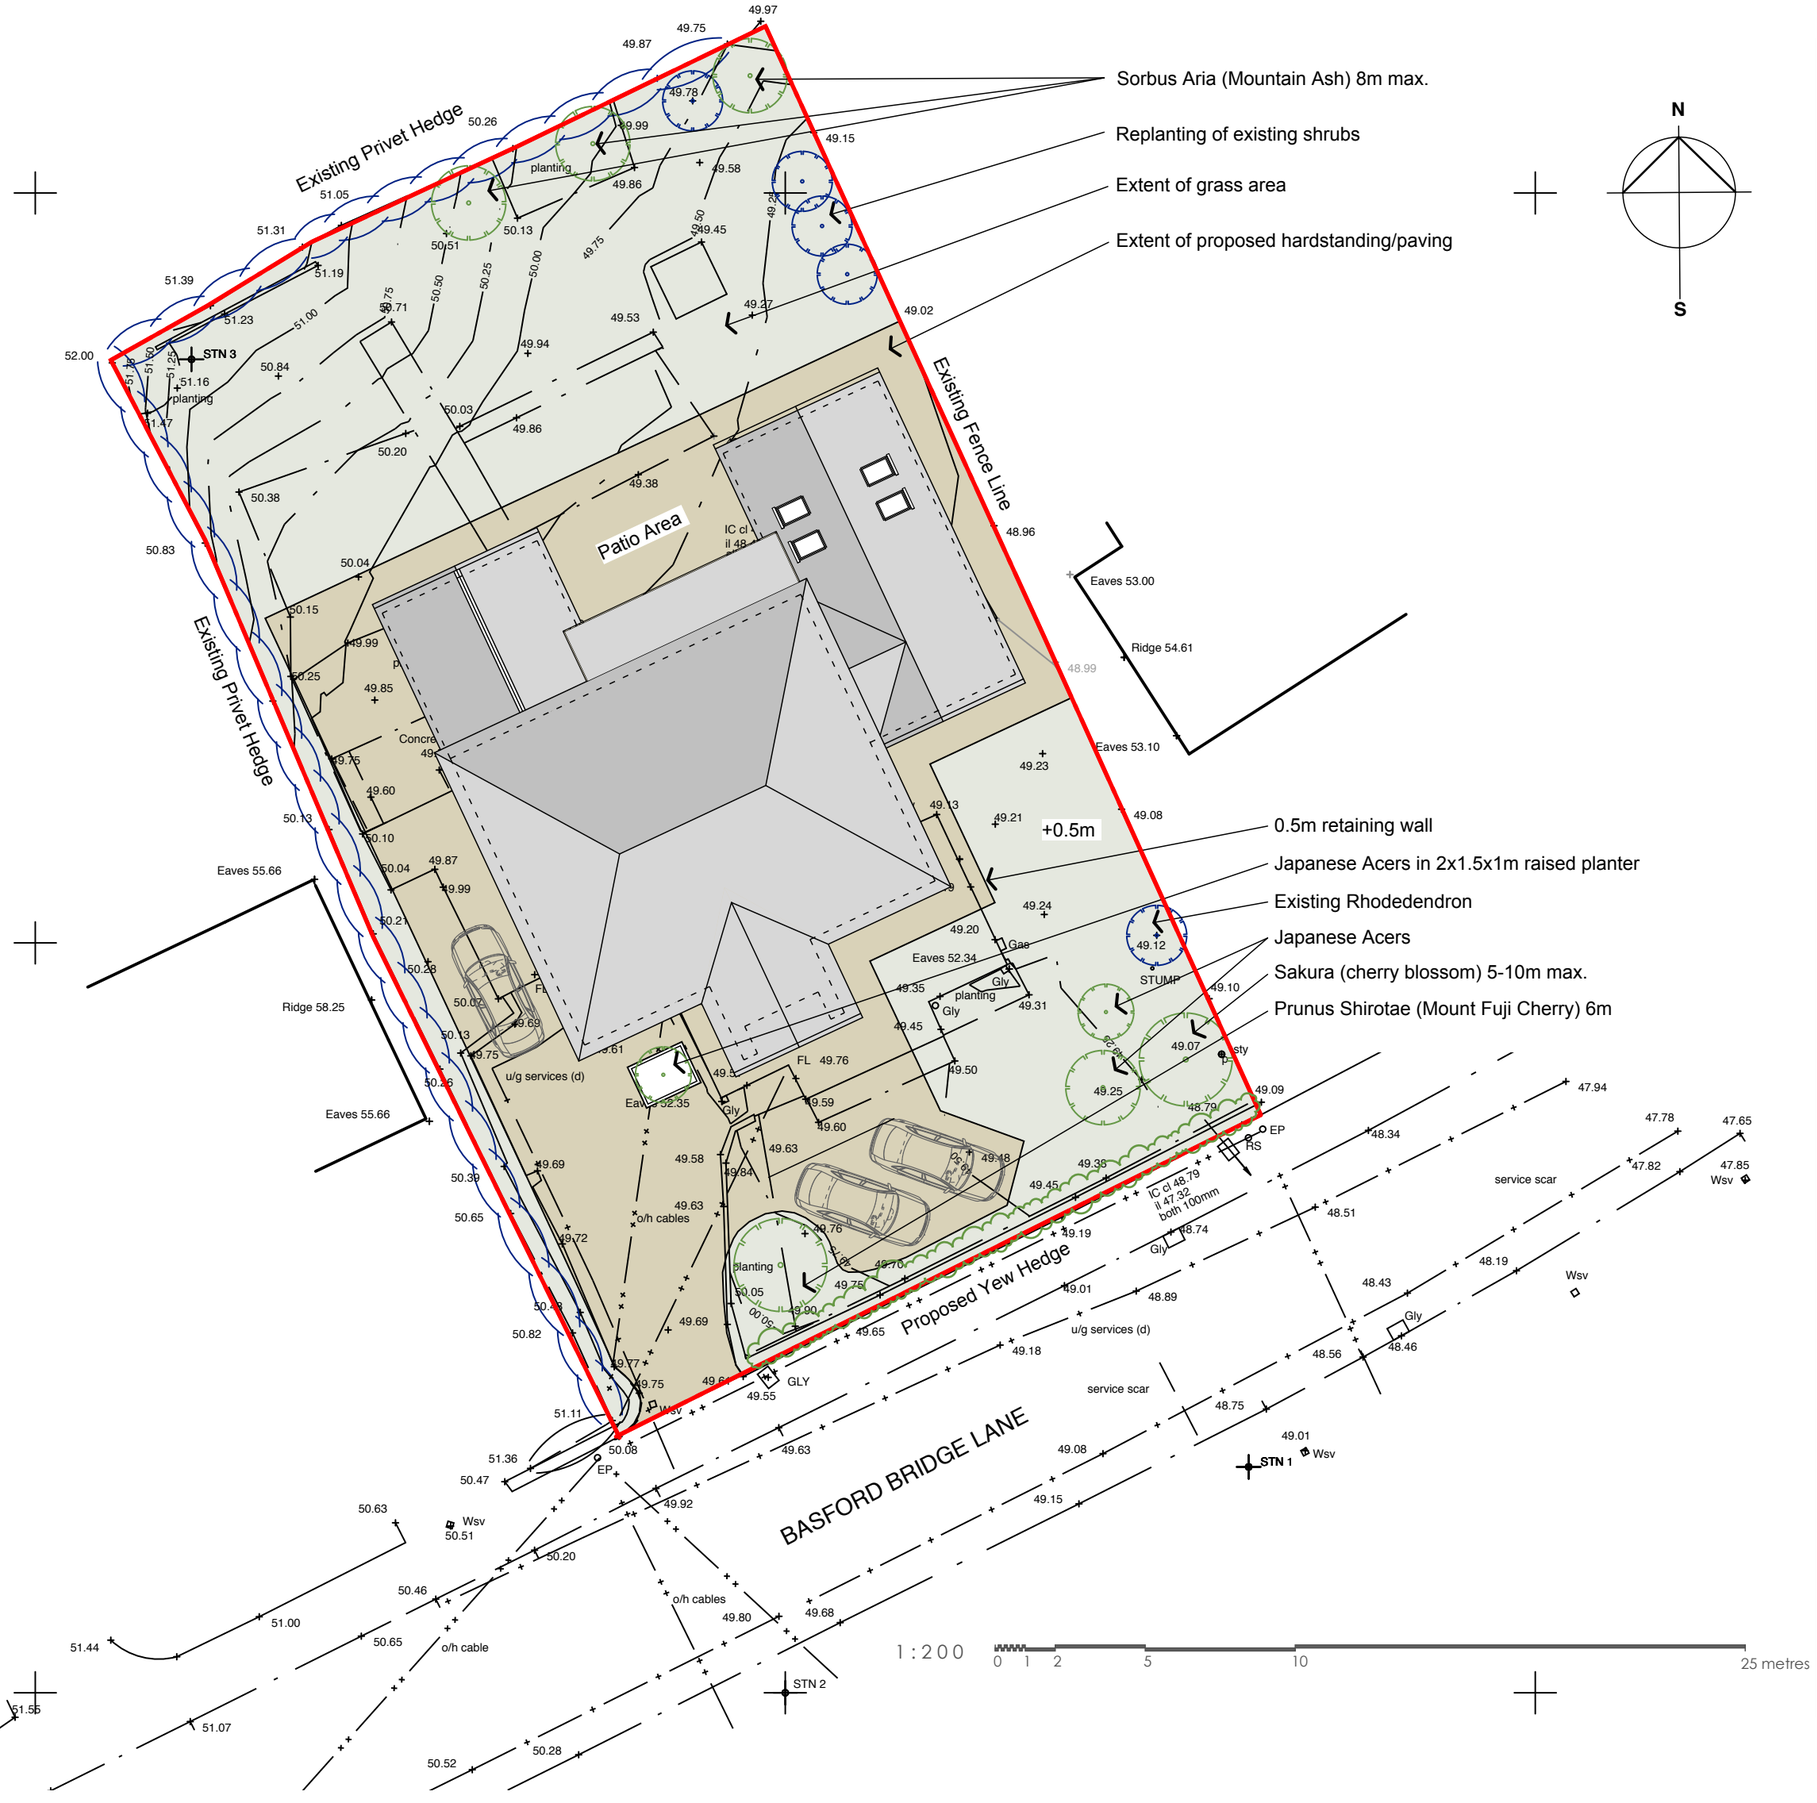

Notes

Copyright ARCHITECO 2016

Do not scale construction dimensions from this drawing. All dimensions are to be verified prior to construction.

New trees / shrubs indicated in GREEN

Retained / replanted shrubs indicated in BLUE

North Boundary: Existing hedgerow + apple tree retained with additional proposed mountain ash

South Boundary: Existing stone wall retained + proposed yew hedge

East Boundary: Existing fence retained

West Boundary: Existing hedgerow retained

Note: this drawing has been prepared using topographical survey information provided by Barry Lowe Surveys Ltd. Barry Lowe Surveys' drawings should be consulted and notes adhered to when using topographical information.

PROJECT

Mr & Mrs Smith
Proposed Low Energy Dwelling
57 Basford Bridge Lane
Cheddleton

DRAWING TITLE

Landscape Plan as Proposed

SCALE	DATE	DRAWN BY
1:200	Sep. 2016	C.J.J

DRAWING NUMBER — REVISION

1193.02-41 -

ARCHITECO
HOLISTIC DESIGN
43 Argyll Street, Dunoon PA23 7HG
info@architeco.co.uk 01369 701 988 www.architeco.co.uk