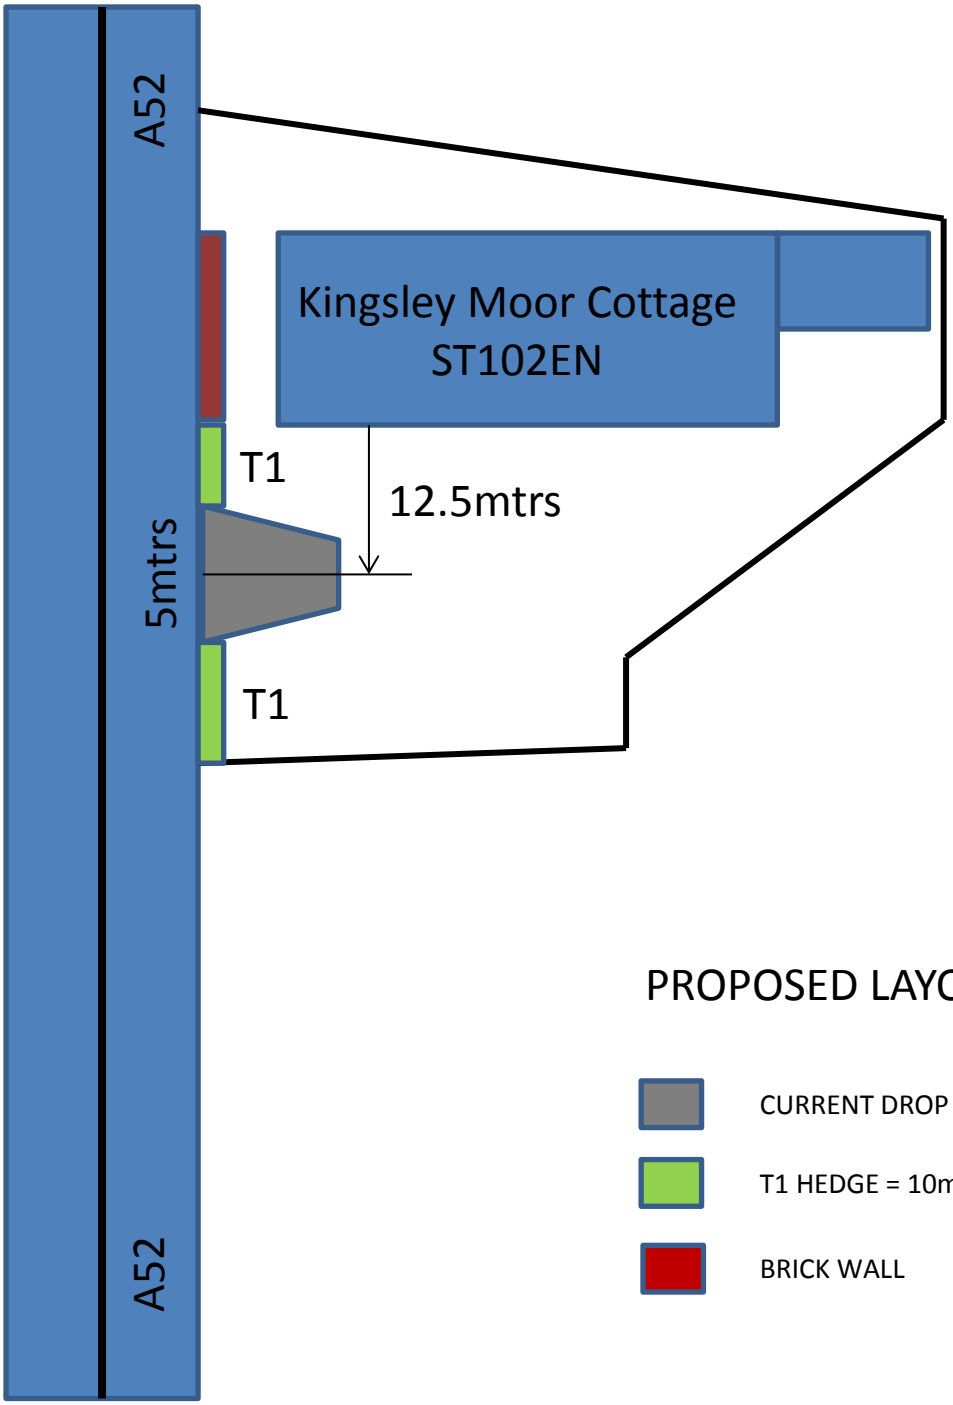

PROPOSED LAYOUT 11/10/2016

CURRENT DROP KERB ENTRANCE = 5mtrs

T1 HEDGE = 10mtrs

BRICK WALL


BLUE PROPOSED
RED CURRENT

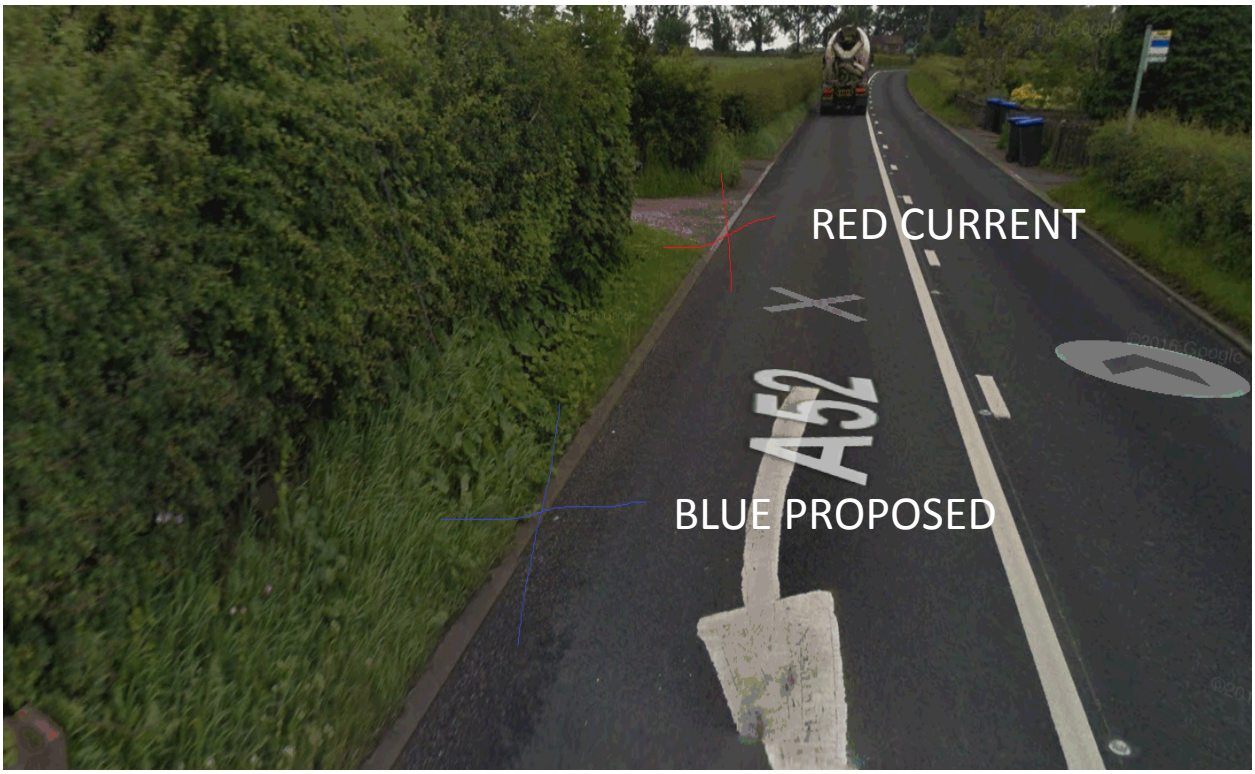
RED CURRENT
A52
BLUE PROPOSED

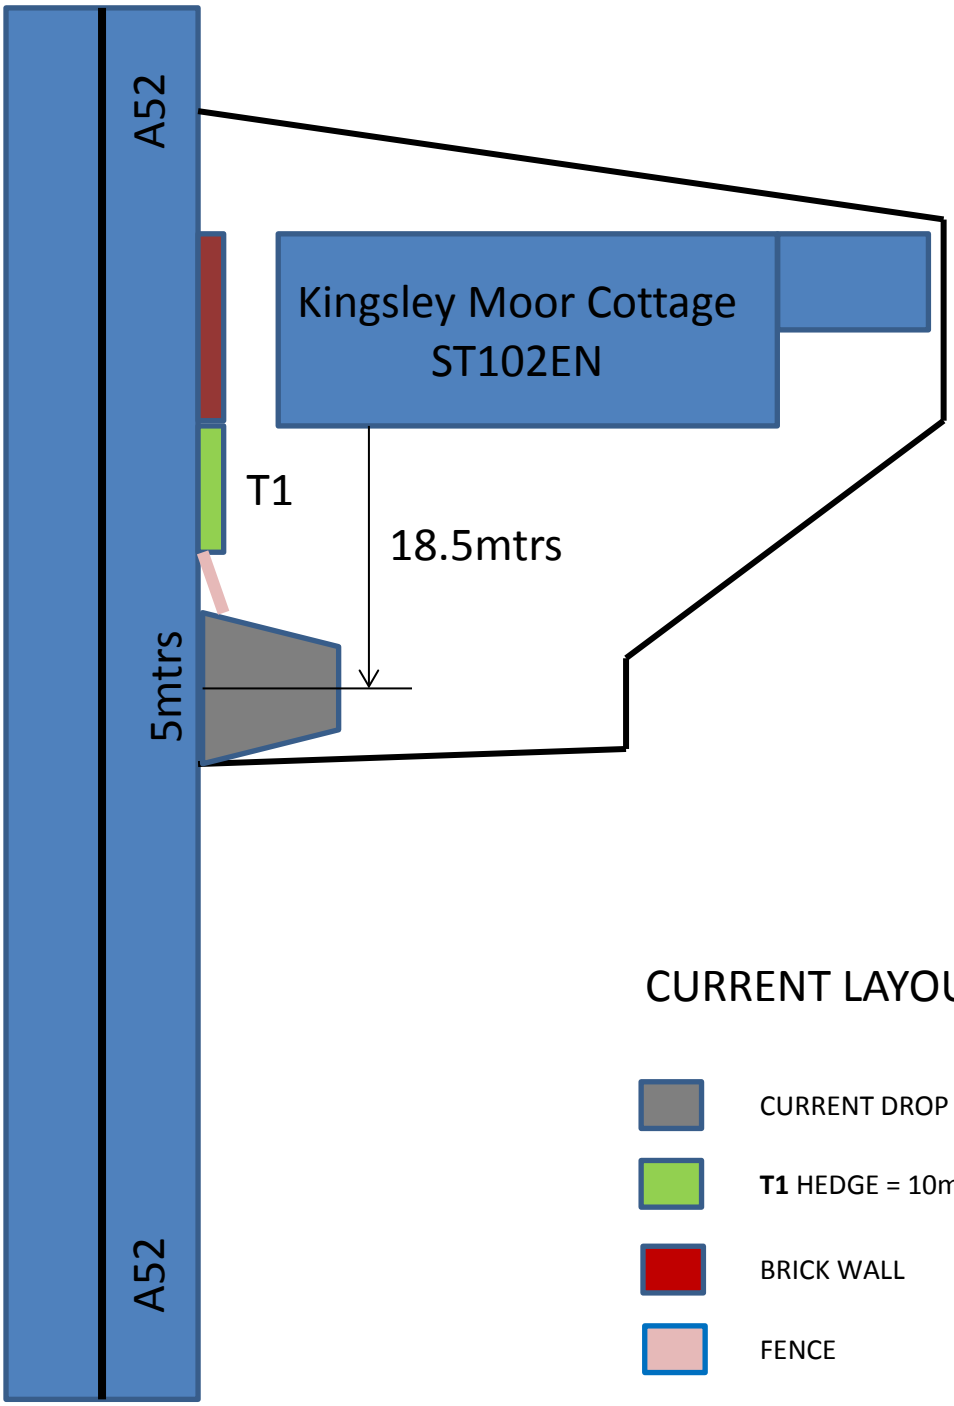

CURRENT LAYOUT 11/10/2016

CURRENT DROP KERB ENTRANCE = 5mtrs

T1 HEDGE = 10mtrs

BRICK WALL

FENCE