Copyright of this drawing is vested in the Architect and it must not be copied or reproduced without consent. Figured dimensions only are to be taken from this drawing. All contractors must visit the site and be responsible for taking and checking all dimensions relative to their work. Hewitt&Carr Architects Ltd are to be advised of any variation between drawings and site conditions.
DO NOT SCALE OFF THIS DRAWING.....IF IN DOUST ASK

Rev.	Drawn	Comments	Date

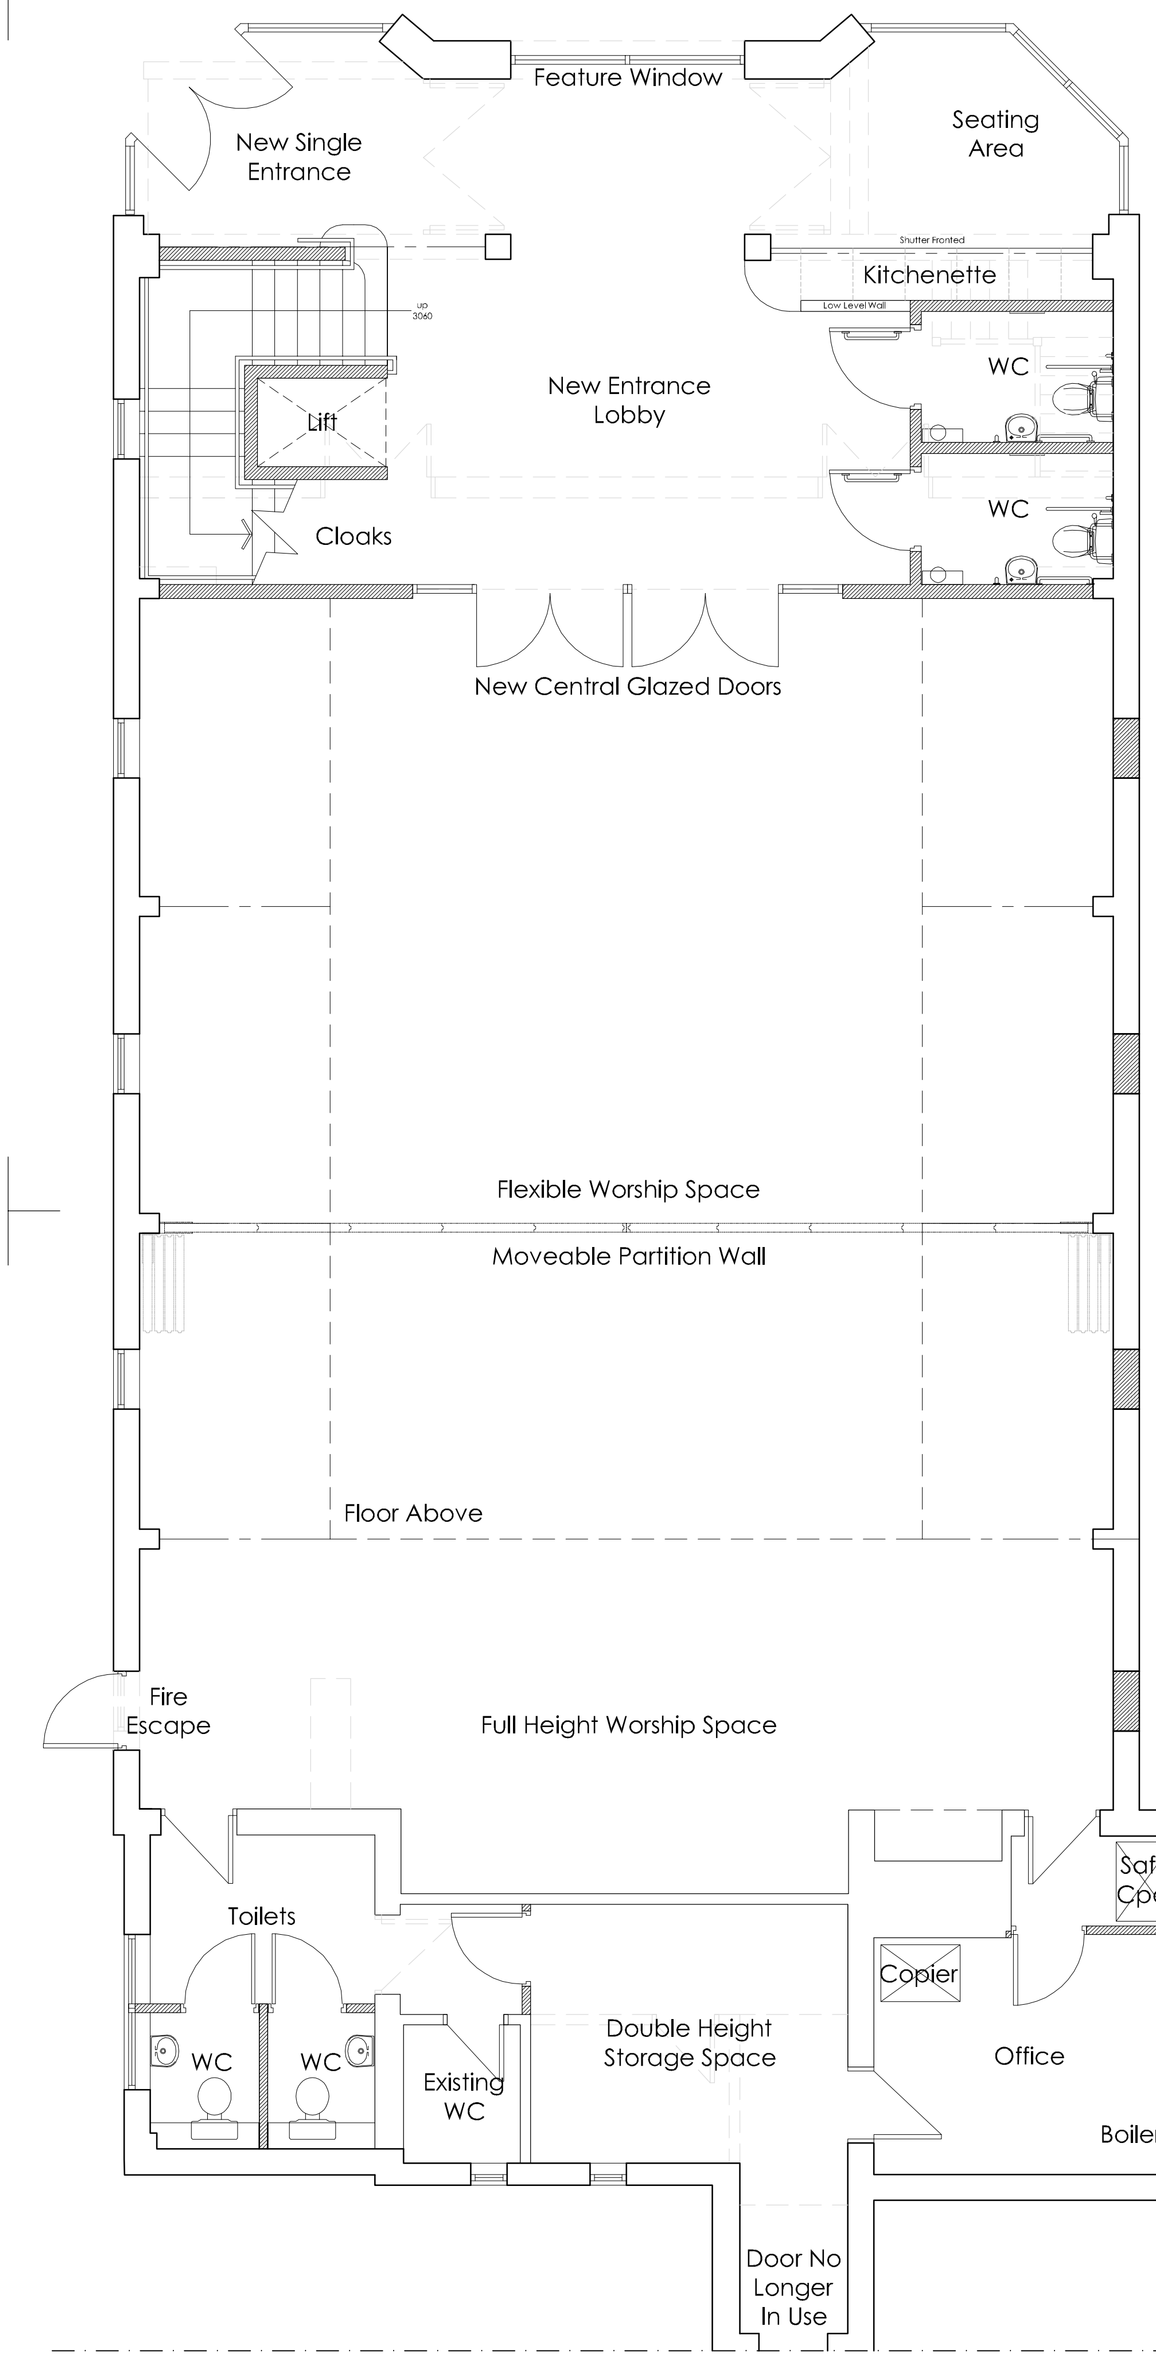

GROUND FLOOR PLAN 1:50

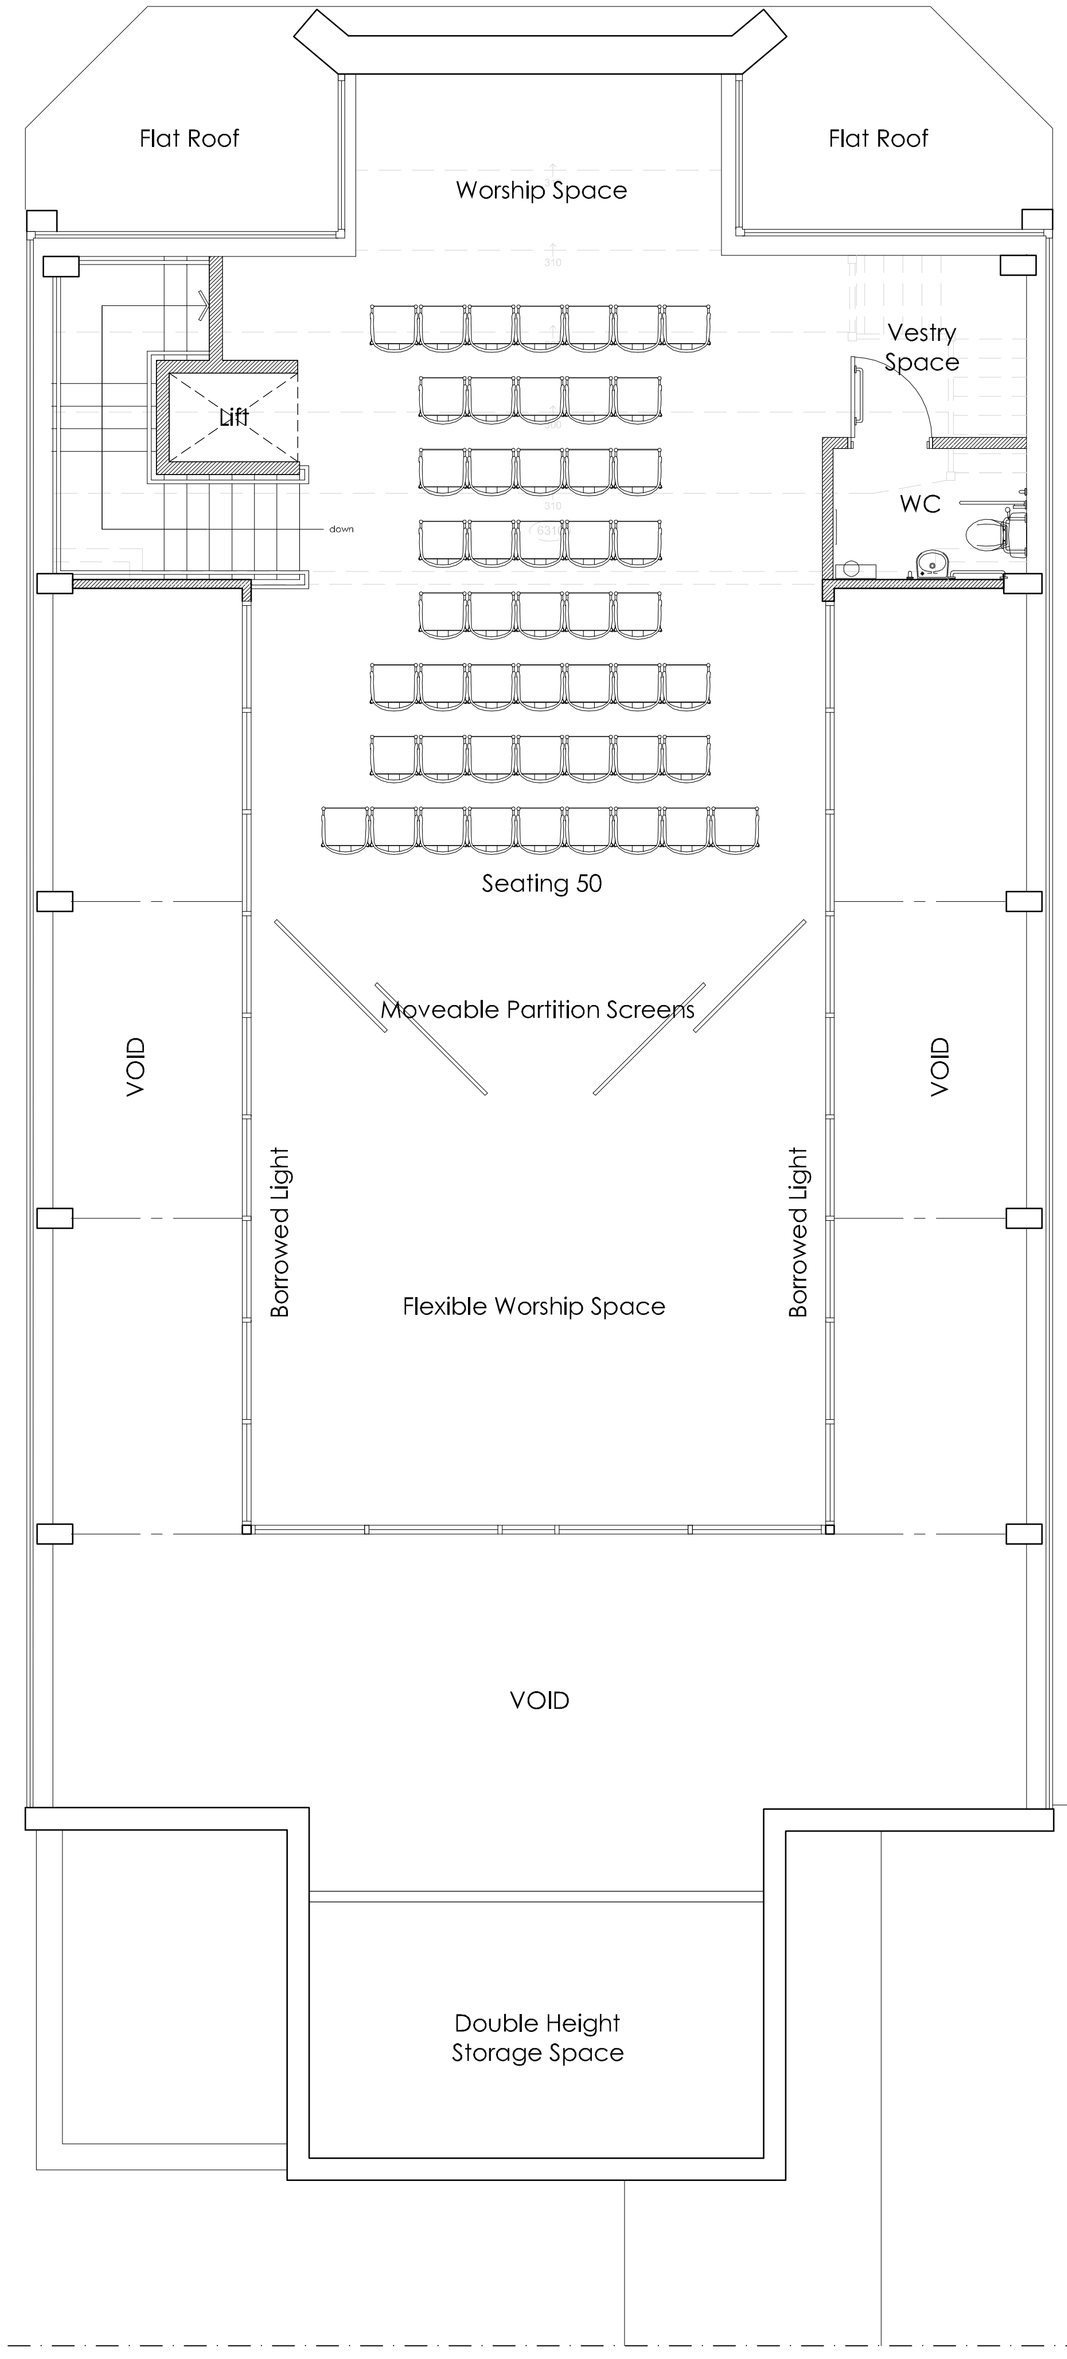

FIRST FLOOR PLAN 1:50

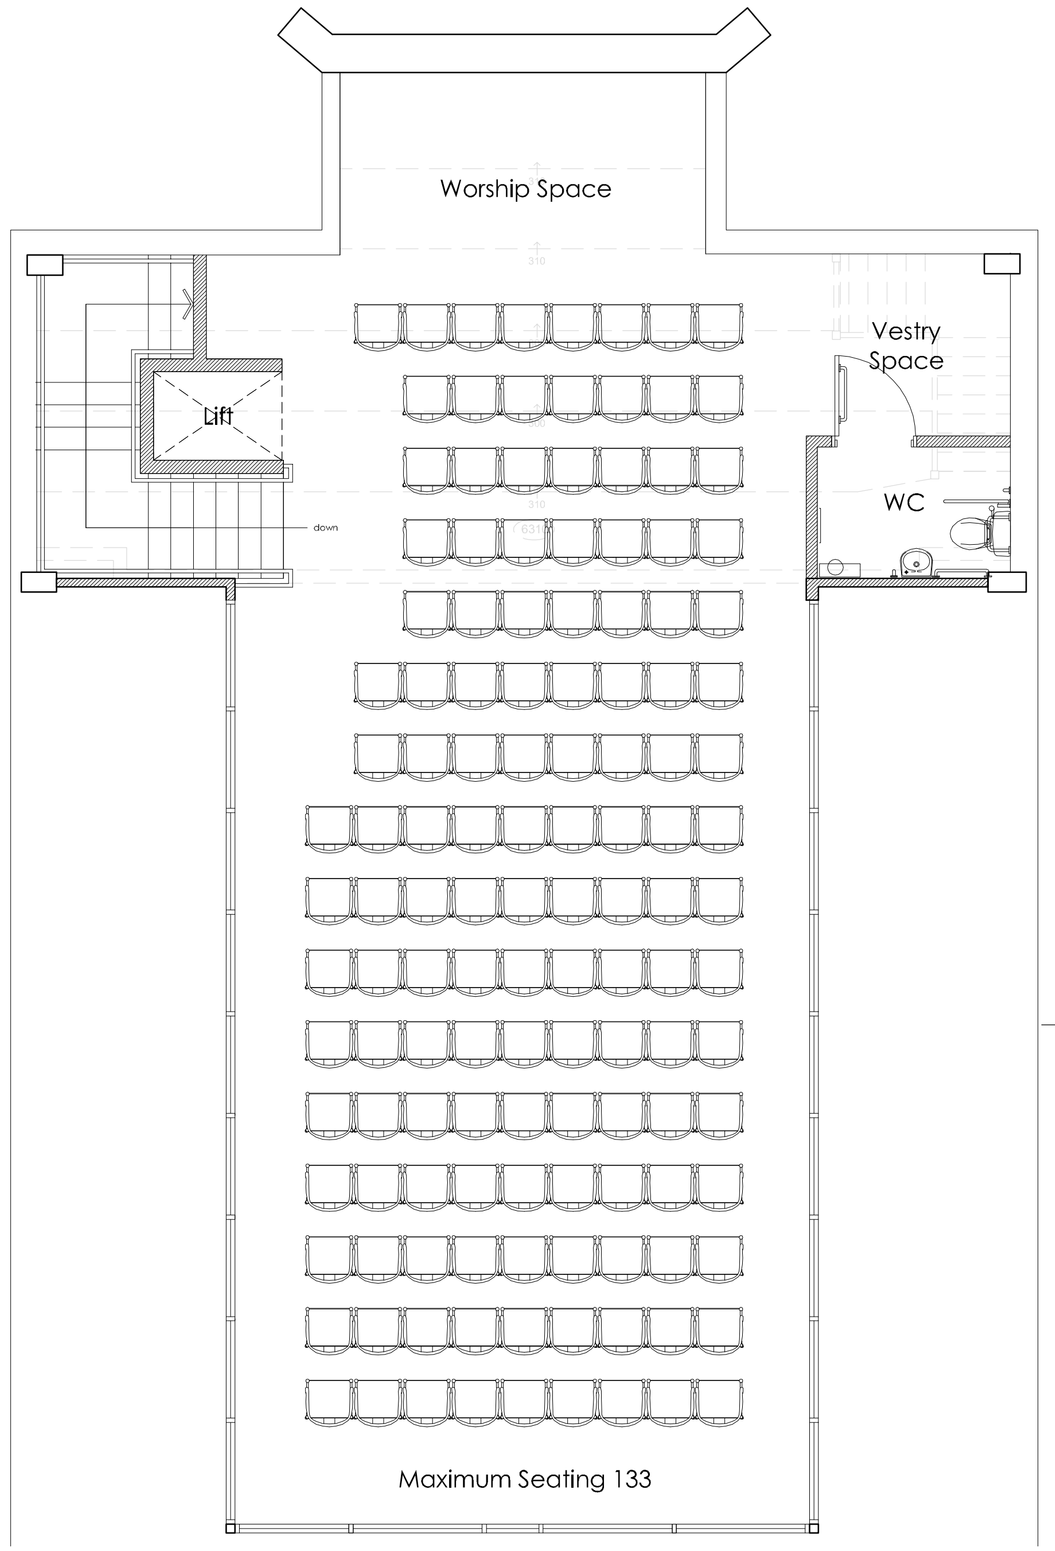

SEATING CAPACITY PLAN 1:50

Hewitt&Carr Architects
A: 2-4 Cross Street I Cheadle I Staffordshire I ST10 1NP
T: 01538 756888
E: enquiries@hcarchitects.co.uk
W: www.hcarchitects.co.uk

Client
Mr Farrington

Project
Cheadle Methodist Church, ST10 1EE

Title
Plans as Proposed

PRELIMINARY

Status
Preliminary

Date JUN 2016 Drawn NJH

Scale @A1 As noted Checked

Project No 00523 Drawing No. AL(0)02 Rev B

File Ref: H:\REF