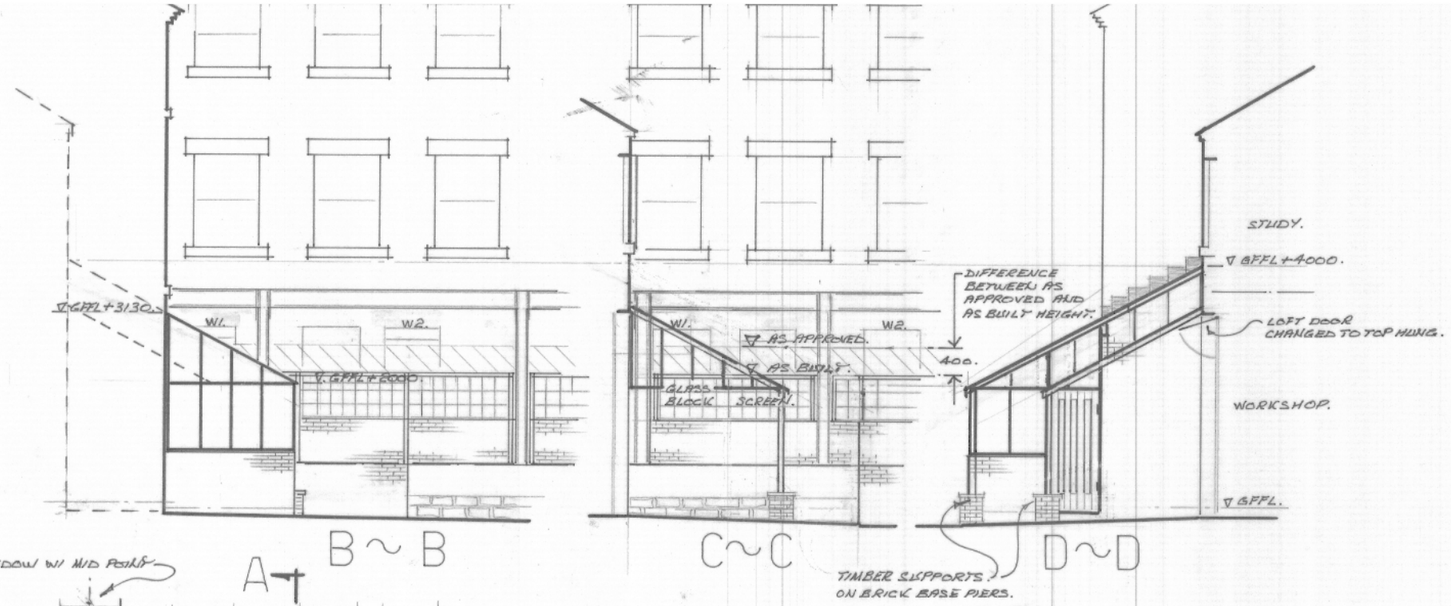



44|46 Rear (West) Elevation (A ~ A)

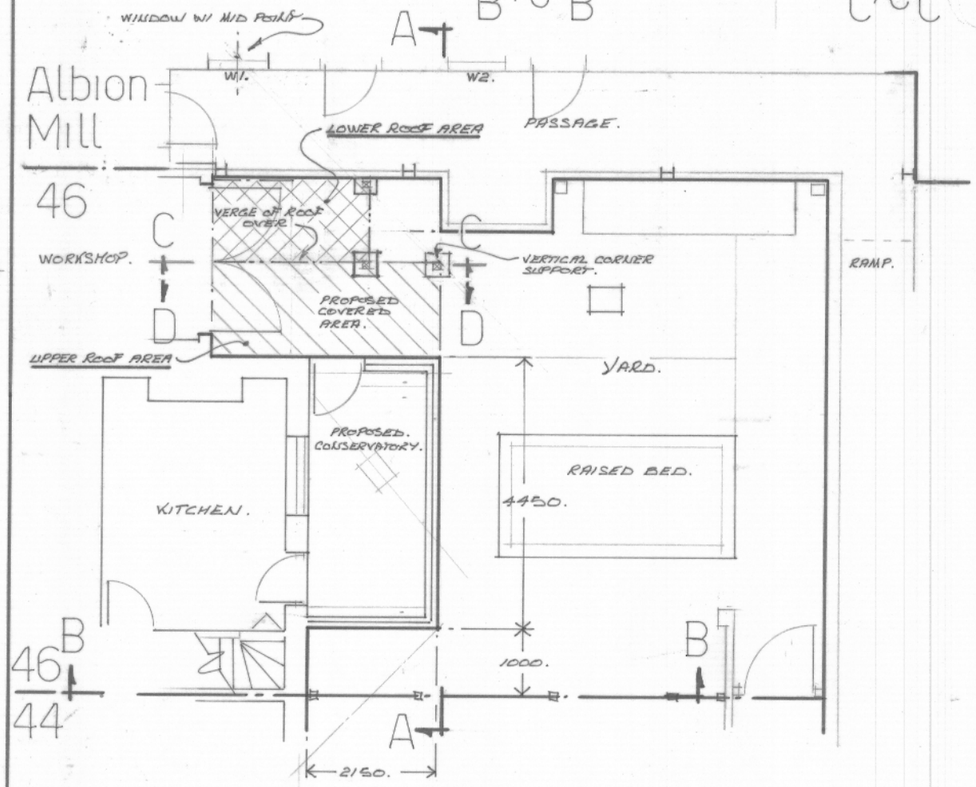

Ground Floor Plan

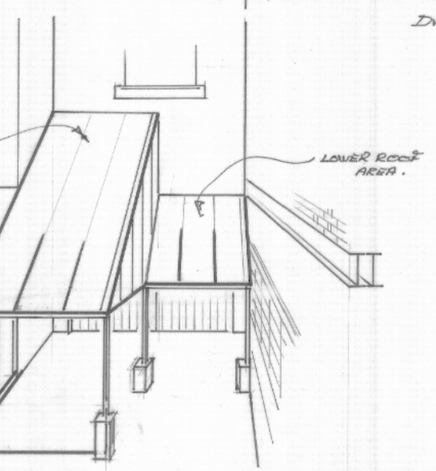

REAR ELEVATION (SEMI-/SOMETRIC.)
[NOT TO SCALE.]

Roof / upper wall :- timber & glass.
Dwarf wall :- matching facing brick.

~~Proposed Details~~

DETAILS AS APPROVED
ME/04/00132/LBC.
ME/04/00131/FUL.

DATE	AMENDMENT	REF.
17.2.04.	ROOF AMENDED TO SATISFY 25° COMPLIANCE	B.
2.2.04.	ROOF AMENDED. LOWER EAVES LEVEL WAS ADDITIONAL TO NULL	A.

Proposed CONSERVATORY.
At 46, KING ST LEEK STAFFS.
For R.W. MITCHELL.

R.W. Mitchell
ENG. TECH. MIE. AMI.Plant E.

Date 4-12-2003.
Scale 1:50.
DRG. No. 0598-P. B.

0 1 2 3 4 5 m.
0 3 6 9 12 ft. 1:50.