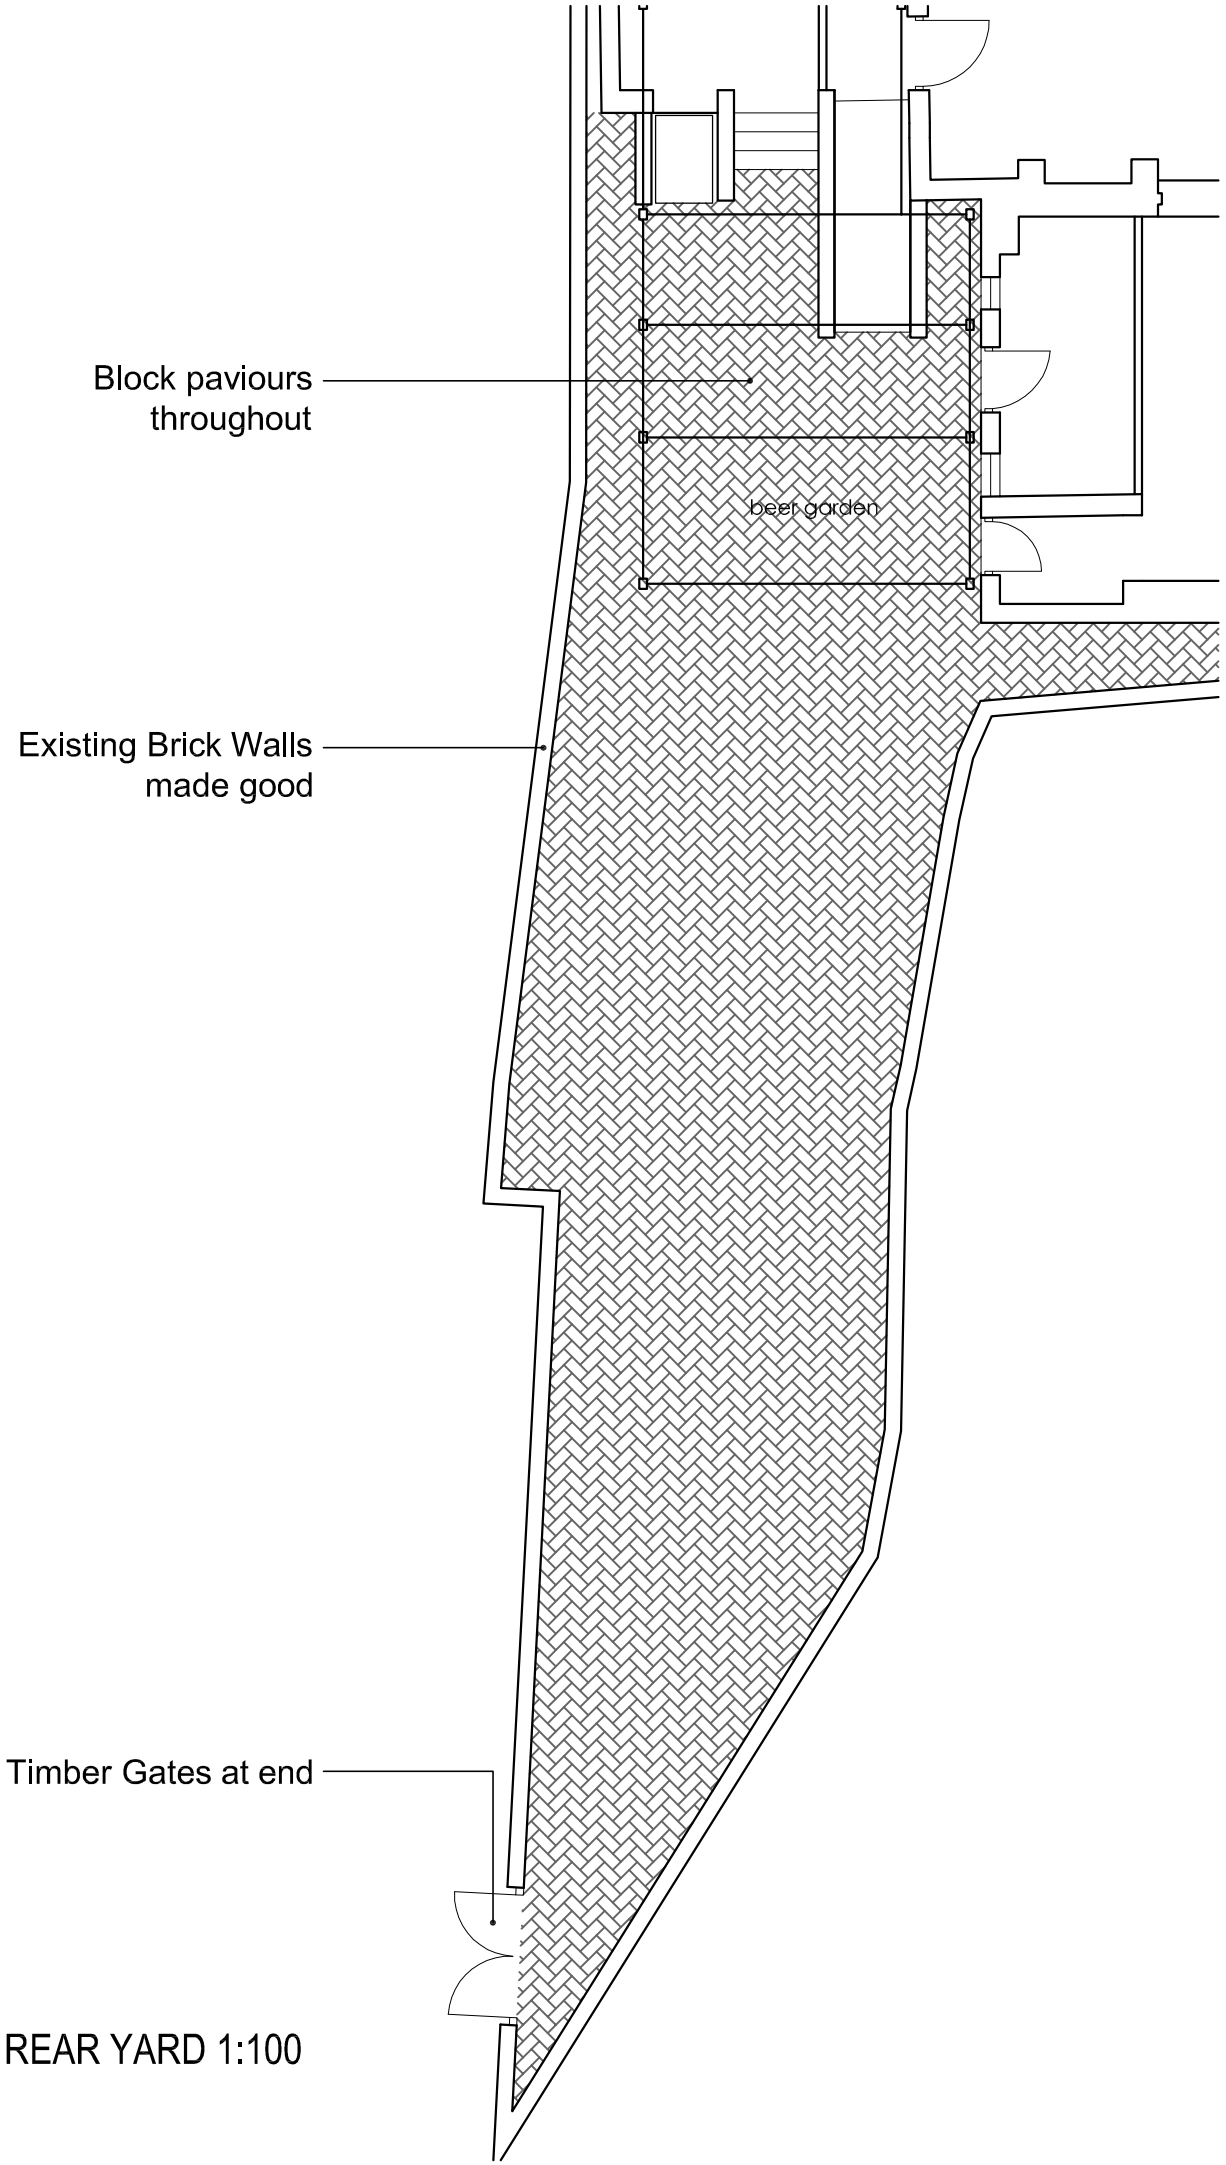

REAR YARD 1:100

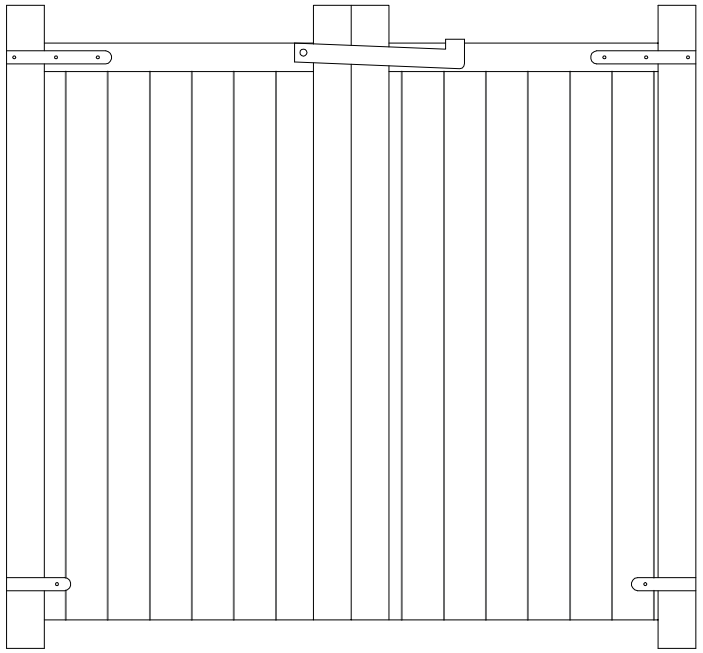

NEW GATE 1:20

Copyright of this drawing is vested in the Architect and it must not be copied or reproduced without consent. Figured dimensions only are to be taken from this drawing. All contractors must visit the site and be responsible for taking and checking all dimensions relative to their work. Hewitt&Carr Architects Ltd are to be advised of any variation between drawings and site conditions.
DO NOT SCALE OFF THIS DRAWING.....IF IN DOUBT ASK

Rev.	Drawn	Comments	Date

Hewitt&Carr Architects
A: 2-4 Cross Street | Cheadle | Staffordshire | ST10 1NP
T: 01538 756888
E: enquiries@hcarchitects.co.uk
W: www.hcarchitects.co.uk

Client
Caldmore Taverns

Project
Conversion of 21 High St, Cheadle, Staffs.

Title
Rear Yard & New Gate

CONDITIONS

Status
Conditions

Date Oct 2016 Drawn

Scale @A3 as stated Checked

Project No 00515 Drawing No. AL(0)06 Rev

File Ref: C:\