Copyright of this drawing is vested in the Architect and it must not be copied or reproduced without consent. Figured dimensions only are to be taken from this drawing. All contractors must visit the site and be responsible for taking and checking all dimensions relative to their work. Hewitt&Carr Architects Ltd are to be advised of any variation between drawings and site conditions. DO NOT SCALE OFF THIS DRAWING.....IF IN DOUBT ASK

Rev.	Drawn	Comments	Date
A	AS	Addition of internal alteration notes	05.07.16
B	AS	GF revisions. Side elevation added to drawing. Front elevation and shop-front detail have been ammended.	25.07.16
C	AS	Additional notes specifying colours and materials.	17.08.16

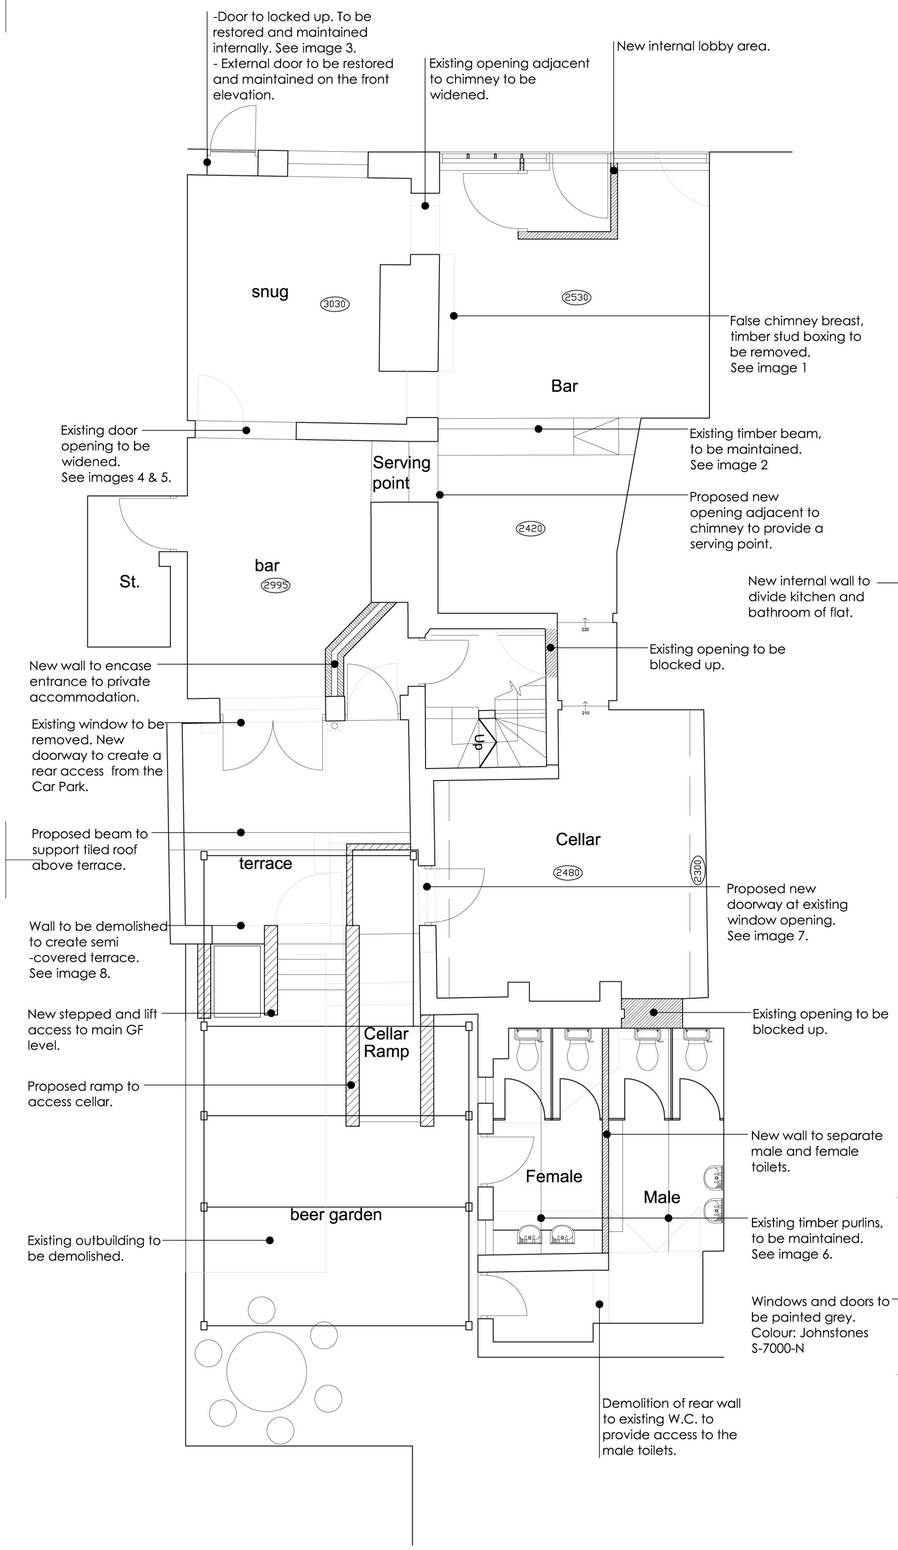

Ground Floor Plan 1:50

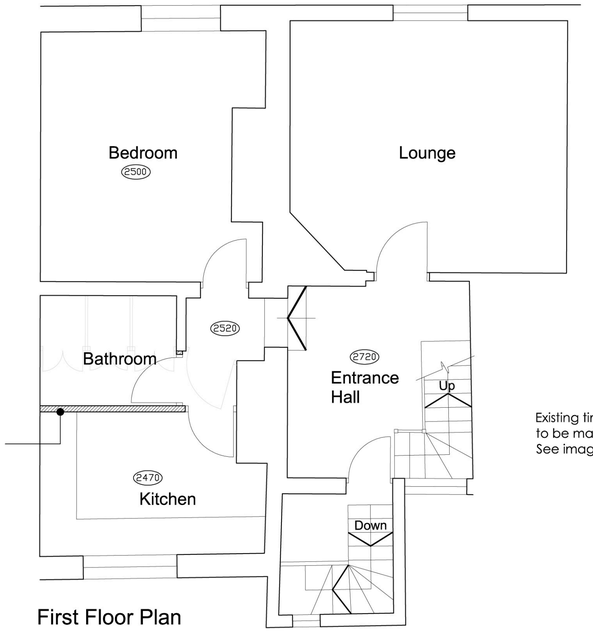

First Floor Plan

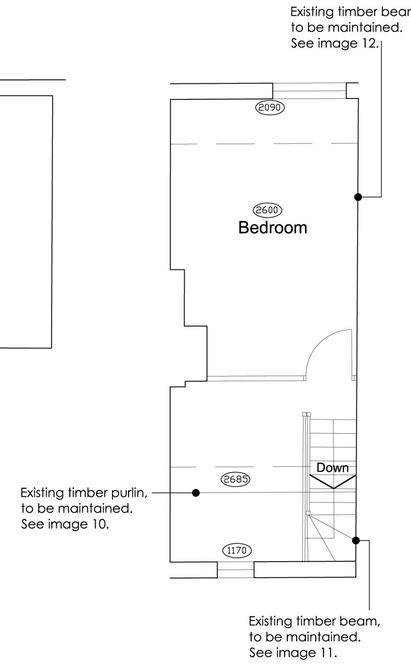

Second Floor Plan



Side Elevation 1:50



Front Elevation 1:50



Rear Elevation 1:50

Hewitt&Carr Architects
A: 2-4 Cross Street I Cheadle I Staffordshire I ST10 1NP
T: 01538 756888
E: enquiries@hcarchitects.co.uk
W: www.hcarchitects.co.uk

Client
Caldmore Taverns Ltd

Project
Proposed conversion of 21 High St, Cheadle, Staffs.

Title
Plans and Elevations

SCHEME

Status
Scheme

Date Feb 2016

Drawn MJC

Scale @A1 As stated

Checked

Project No 00515

Drawing No. AL(0)02

Rev C

File Ref: H:\PDF