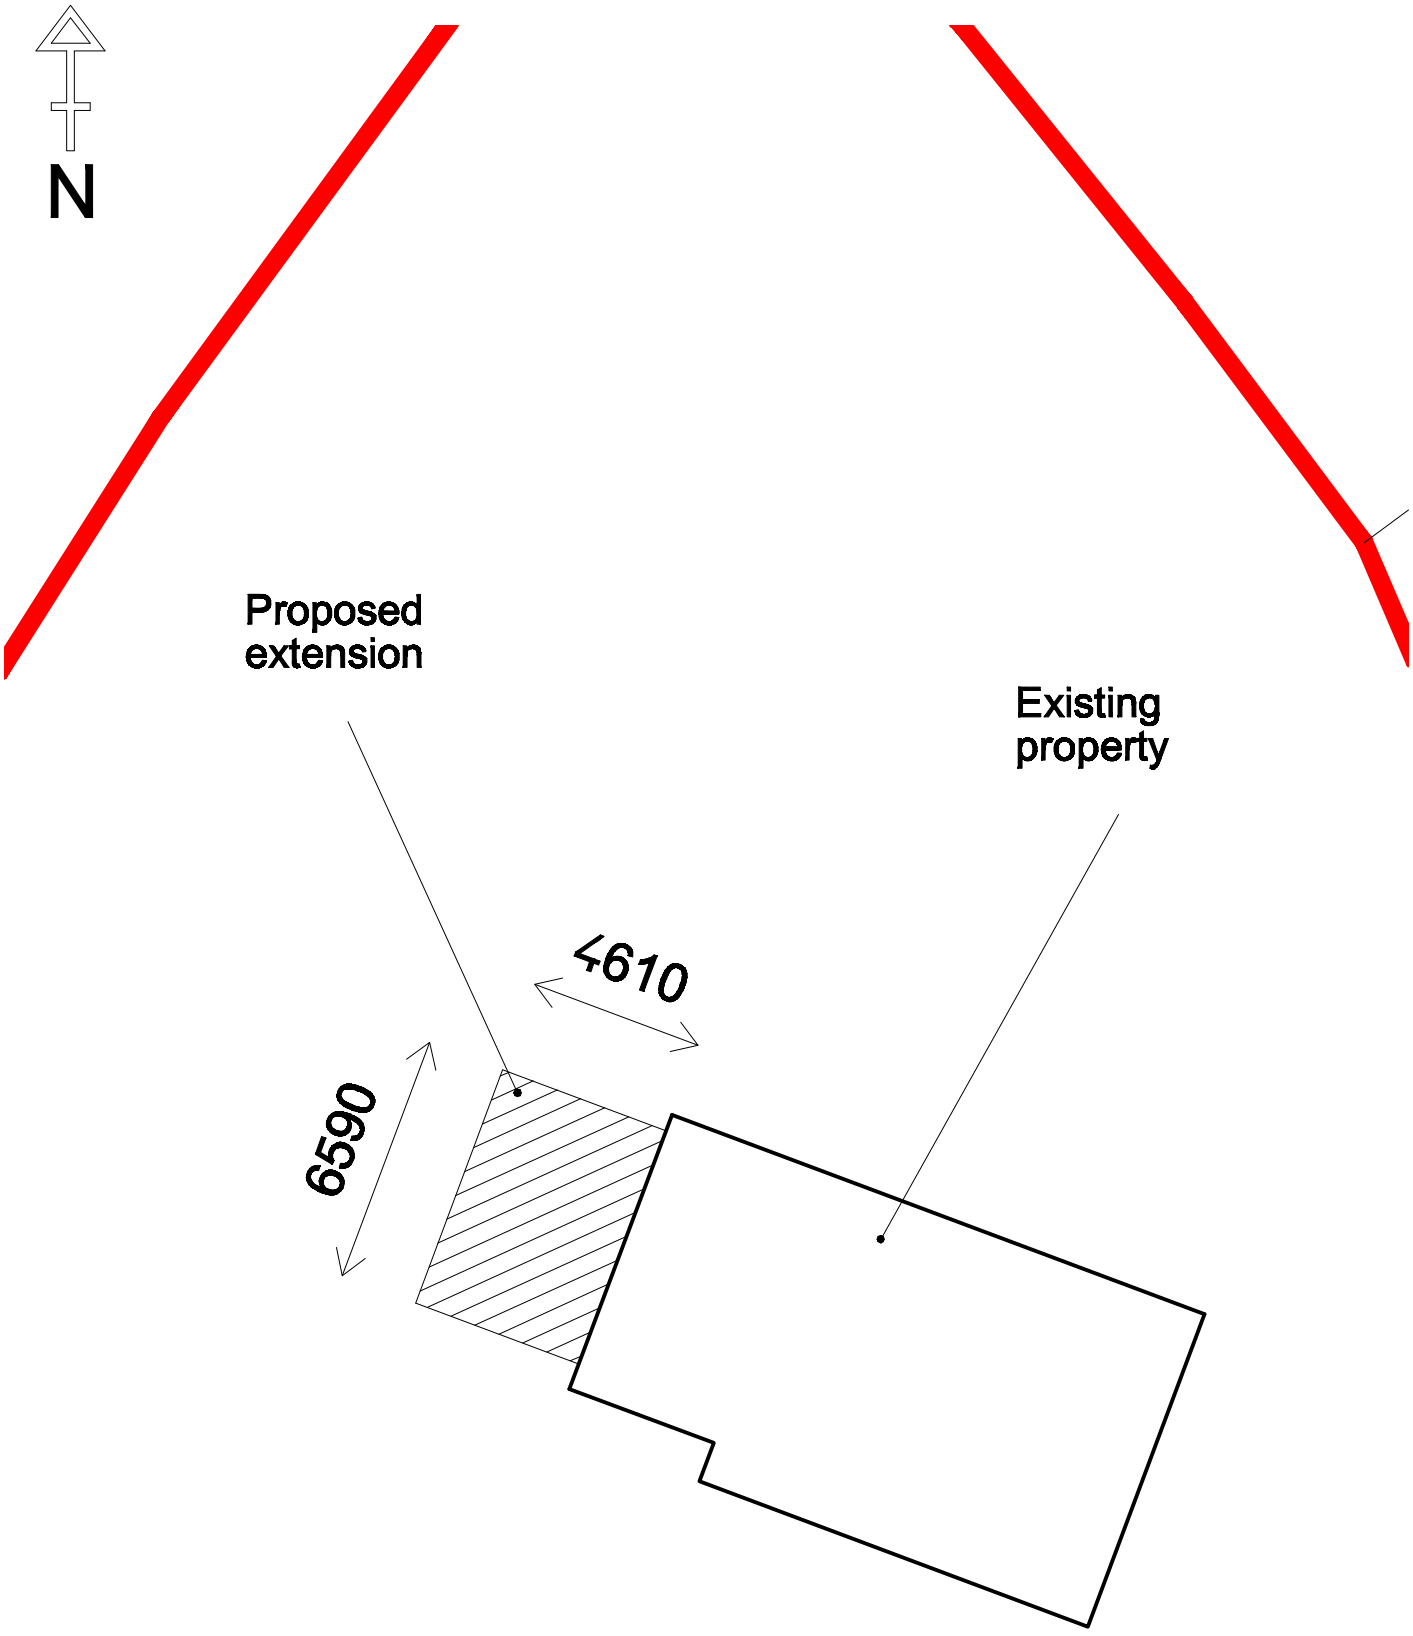

Application Block Plan
Scale 1:200

Paynsley Hall Farm
Cresswell
ST11 9QY