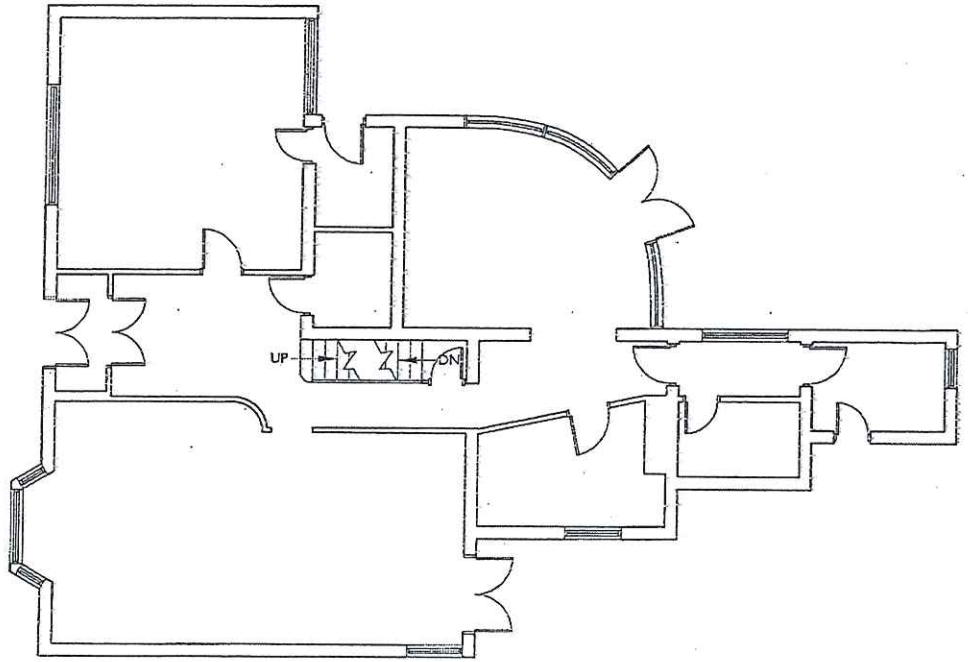

Ground Floor

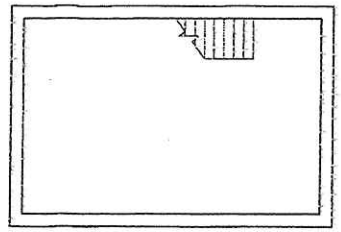

First Floor Garage

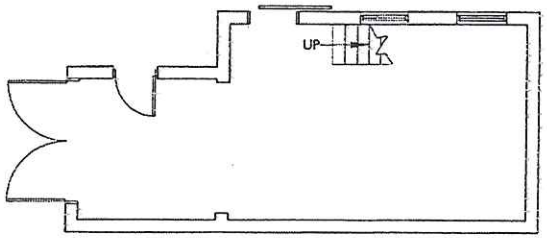

Ground Floor Garage

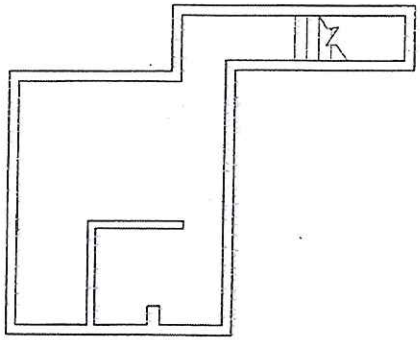

Basement

Staffordshire County Council

Estates and Development Advice

Green Hall, Lichfield Road, Stafford, ST17 4LA
TEL: 0300 111 8000 FAX: 01785 215153

Ref: 1336	Revision:
Date: Jan 2014	Scale: 1:100
Drawing No:	Paper Size: A3

Title:
Cheadle Day Centre
61 Charles Street
Cheadle, ST10 1EE

This product includes mapping data licensed from Ordnance Survey with the permission of the Controller of Her Majesty's Stationery Office (C) Crown Copyright and/or database right 2009. All rights reserved. Licence Number 100019422 DO NOT SCALE