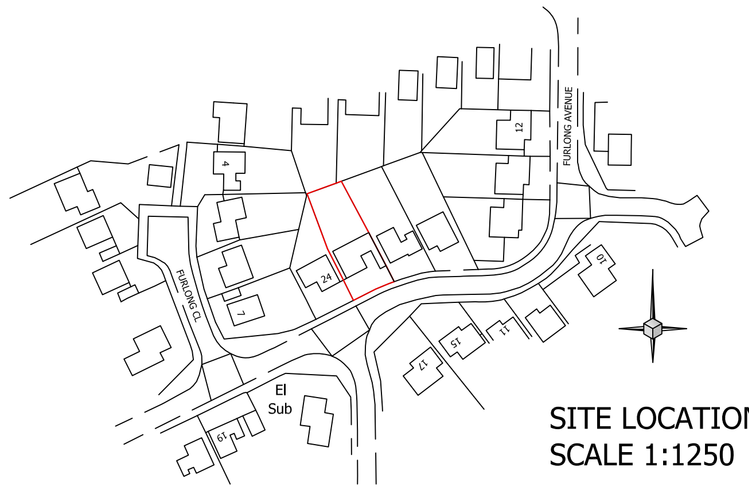

Ordnance Survey (c) Crown Copyright 2016. All rights reserved. Licence number 100022432



EXISTING FRONT ELEVATION
SCALE 1:100

EXISTING REAR ELEVATION
SCALE 1:100



EXISTING WEST FACING ELEVATION
SCALE 1:100

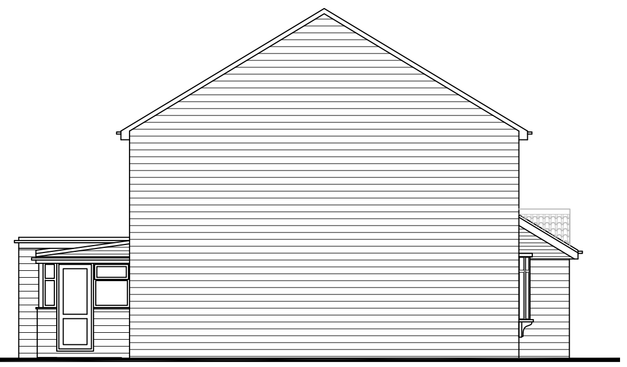

EXISTING EAST FACING ELEVATION
SCALE 1:100

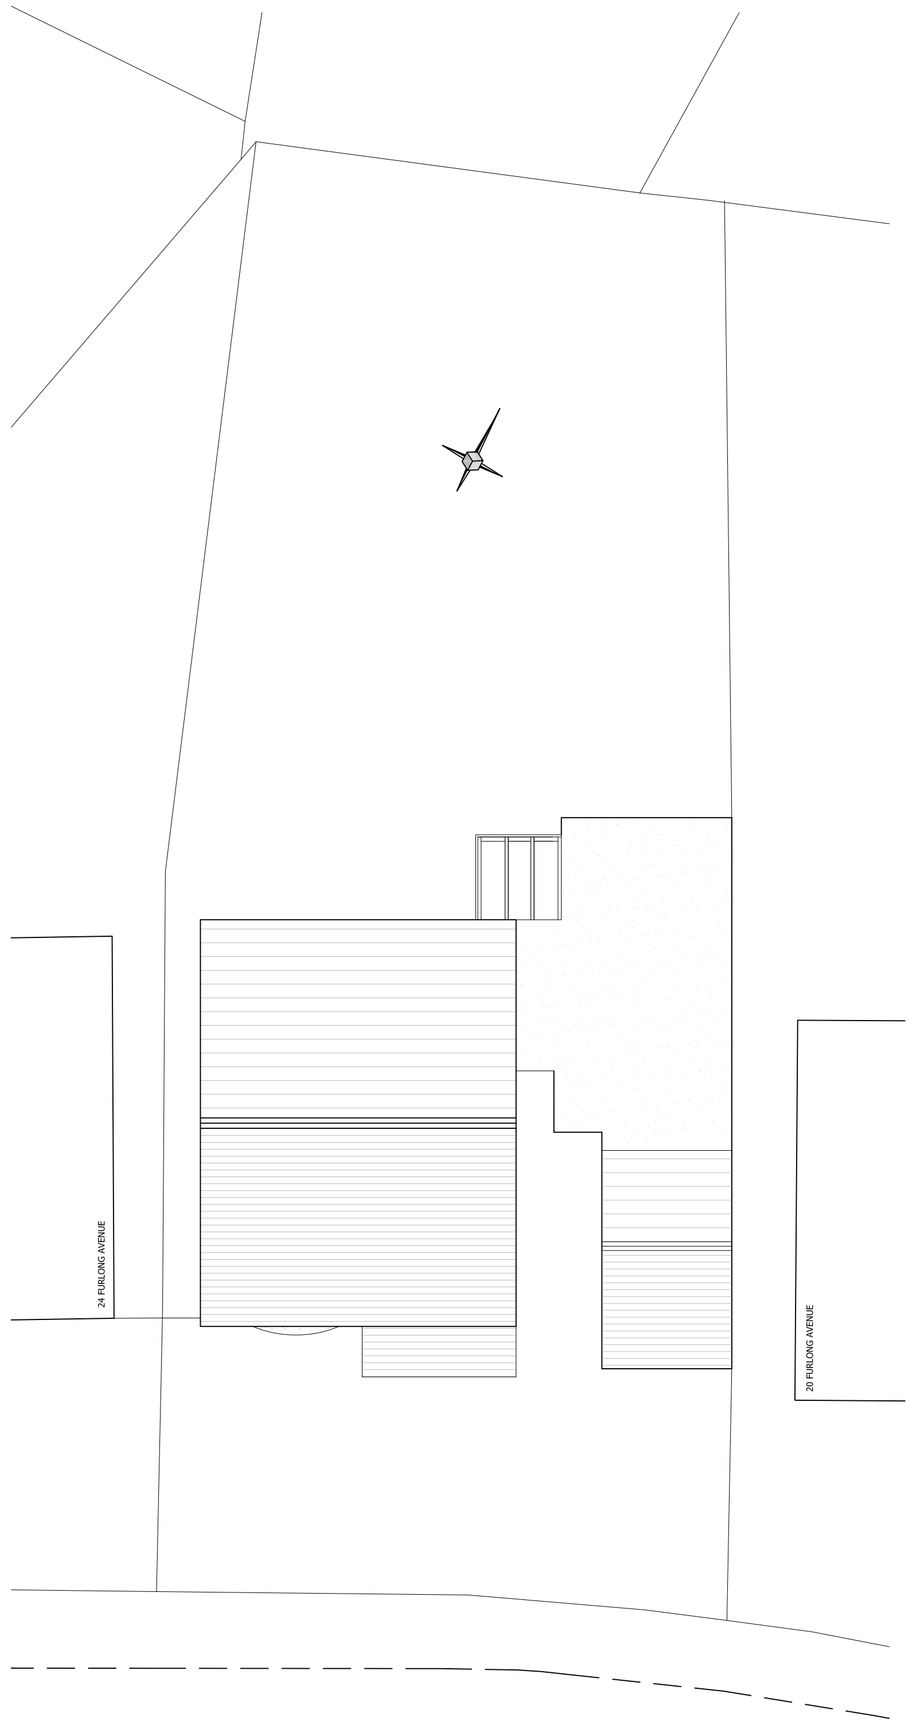

EXISTING SITE PLAN
SCALE 1:100

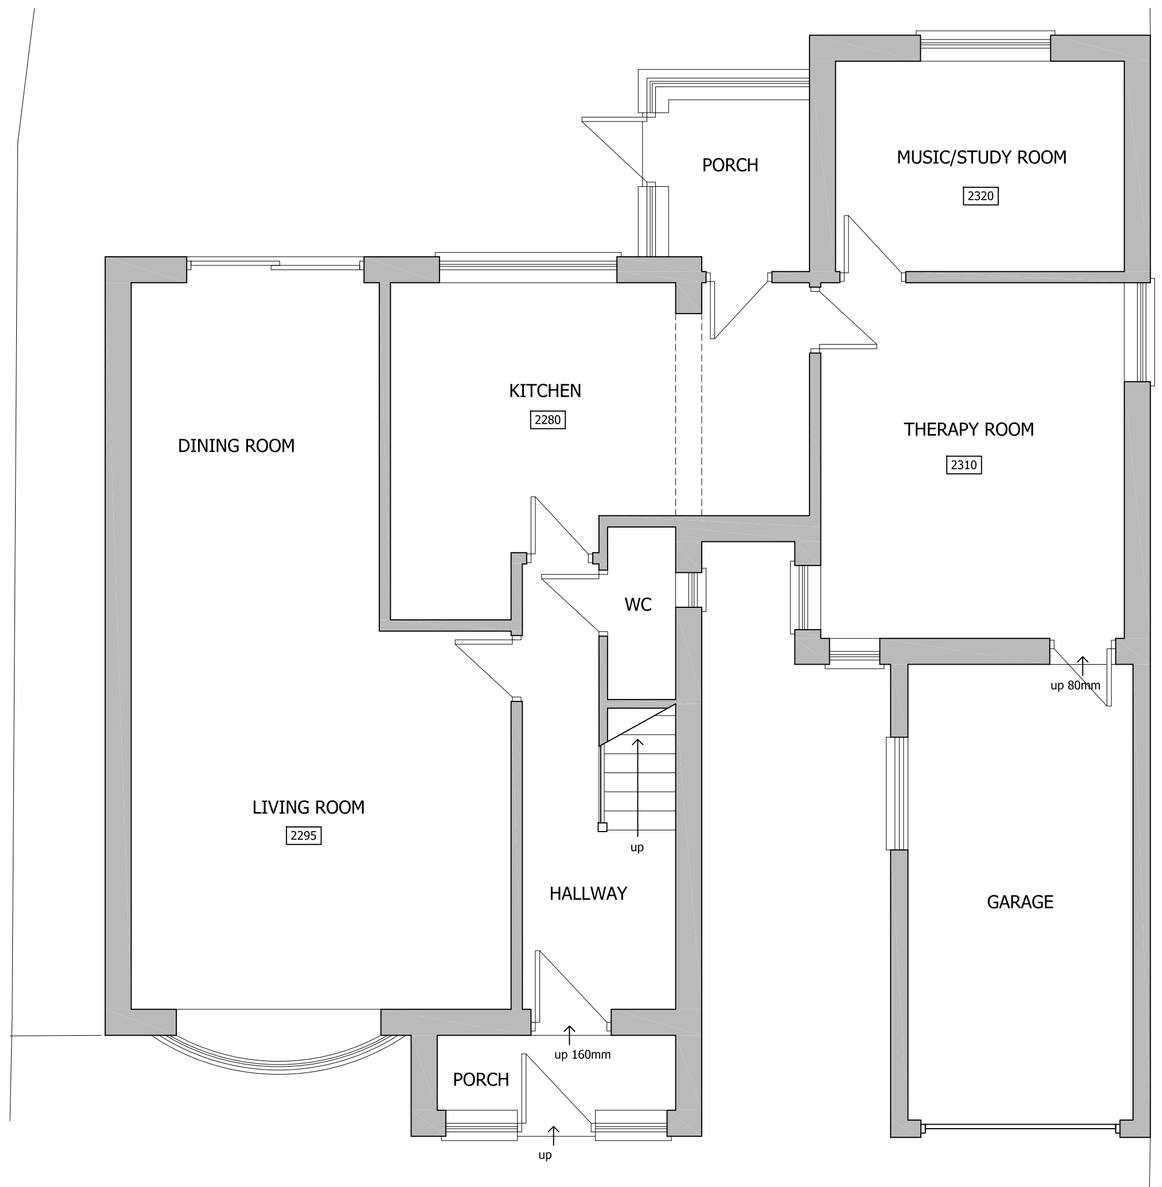

EXISTING GROUND
FLOOR PLAN
SCALE 1:50

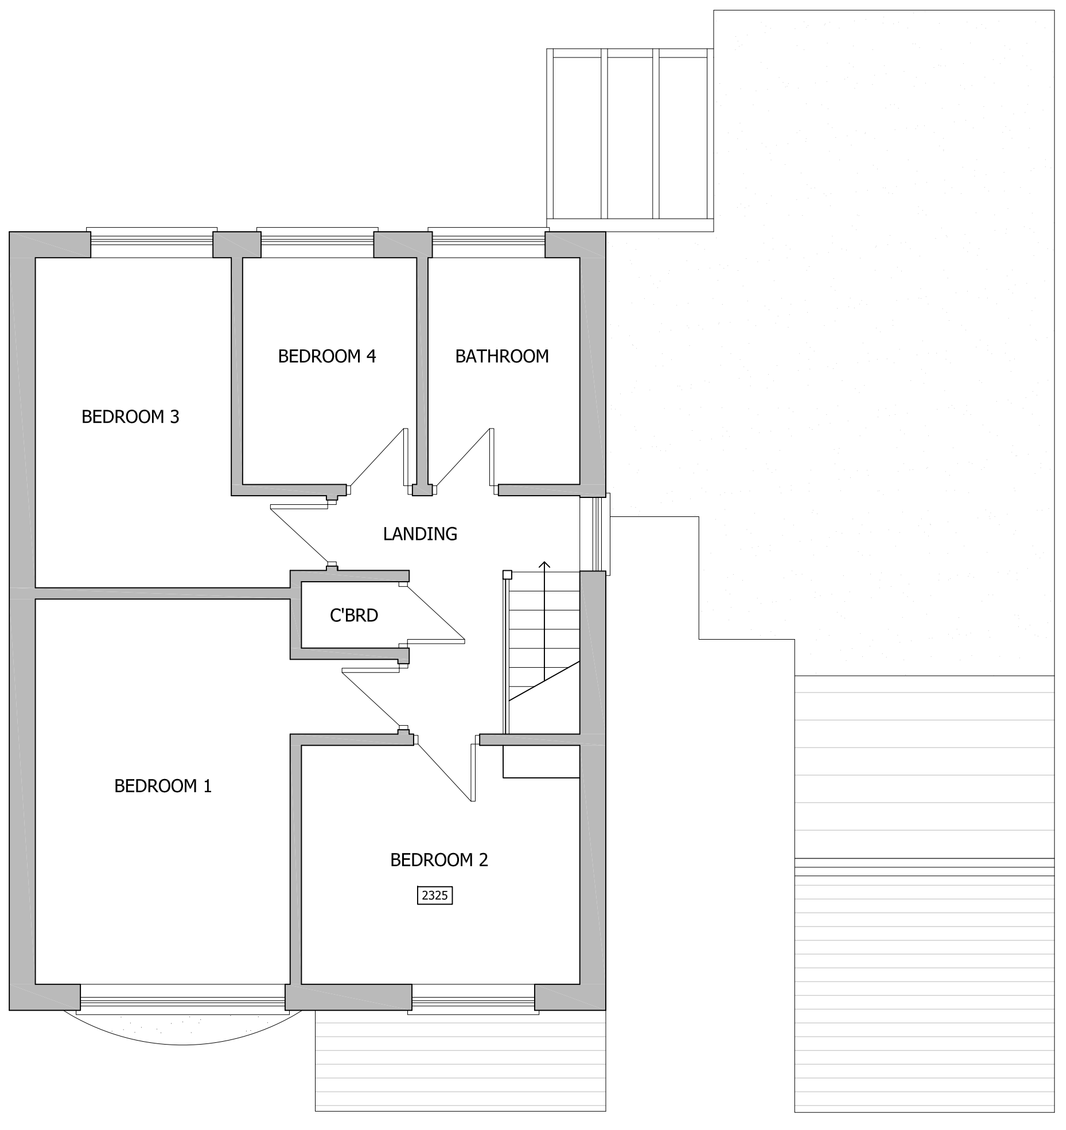

EXISTING FIRST
FLOOR PLAN
SCALE 1:50

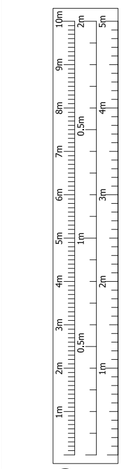

ALL DIMENSIONS TO BE CHECKED ON SITE AND REPORTED BACK TO THIS OFFICE.

EXISTING PLANS AND ELEVATIONS

SCALES AS STATED

NAOMI RUSHTON
22 FURLONG AVENUE,
TEAN,
STOKE-ON-TRENT,
STAFFORDSHIRE,
ST10 4JS

0216/101

CUBIC ARCHITECTURAL SERVICES LIMITED
LYMEDALE BUSINESS CENTRE, HOOTERS HALL ROAD,
NEWCASTLE UNDER LYME, ST5 9QF.
Tel: 01782 499591 Fax: 01782 296541
www.cubicas.co.uk office@cubicas.co.uk