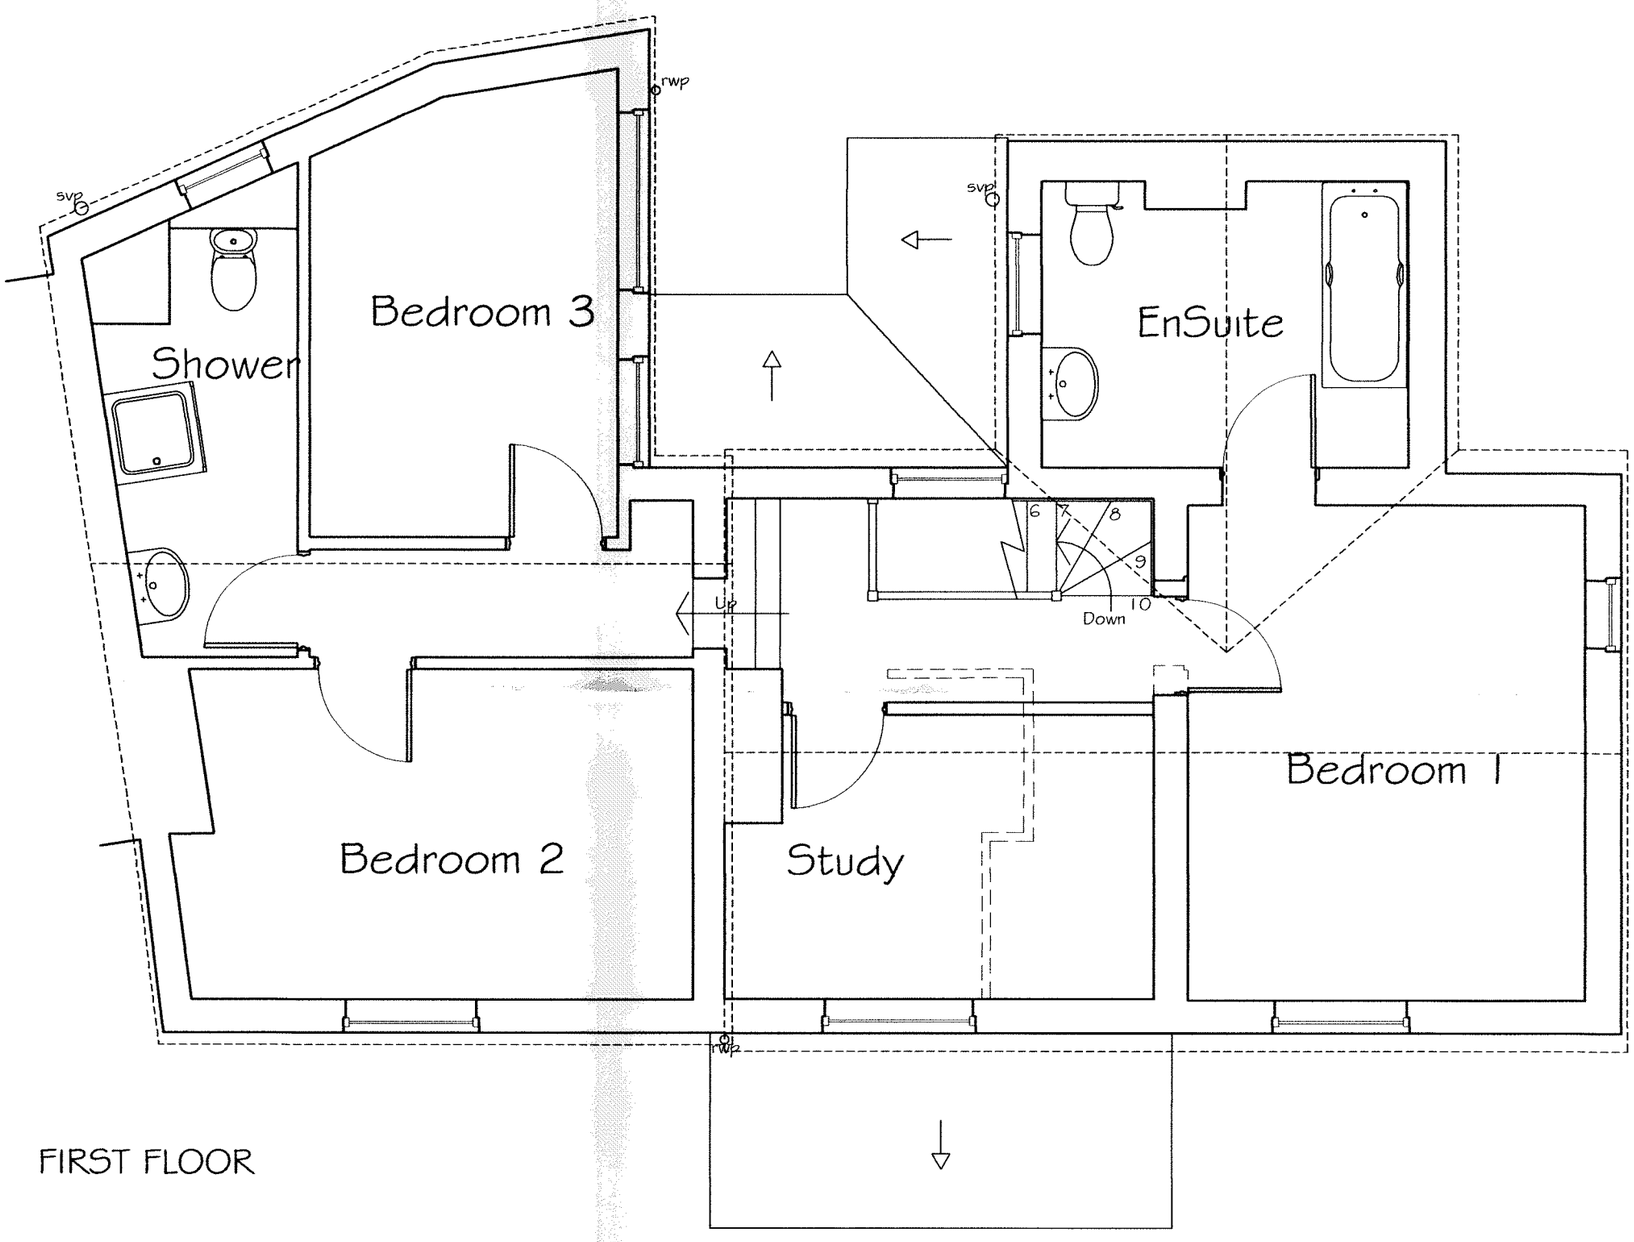

FIRST FLOOR

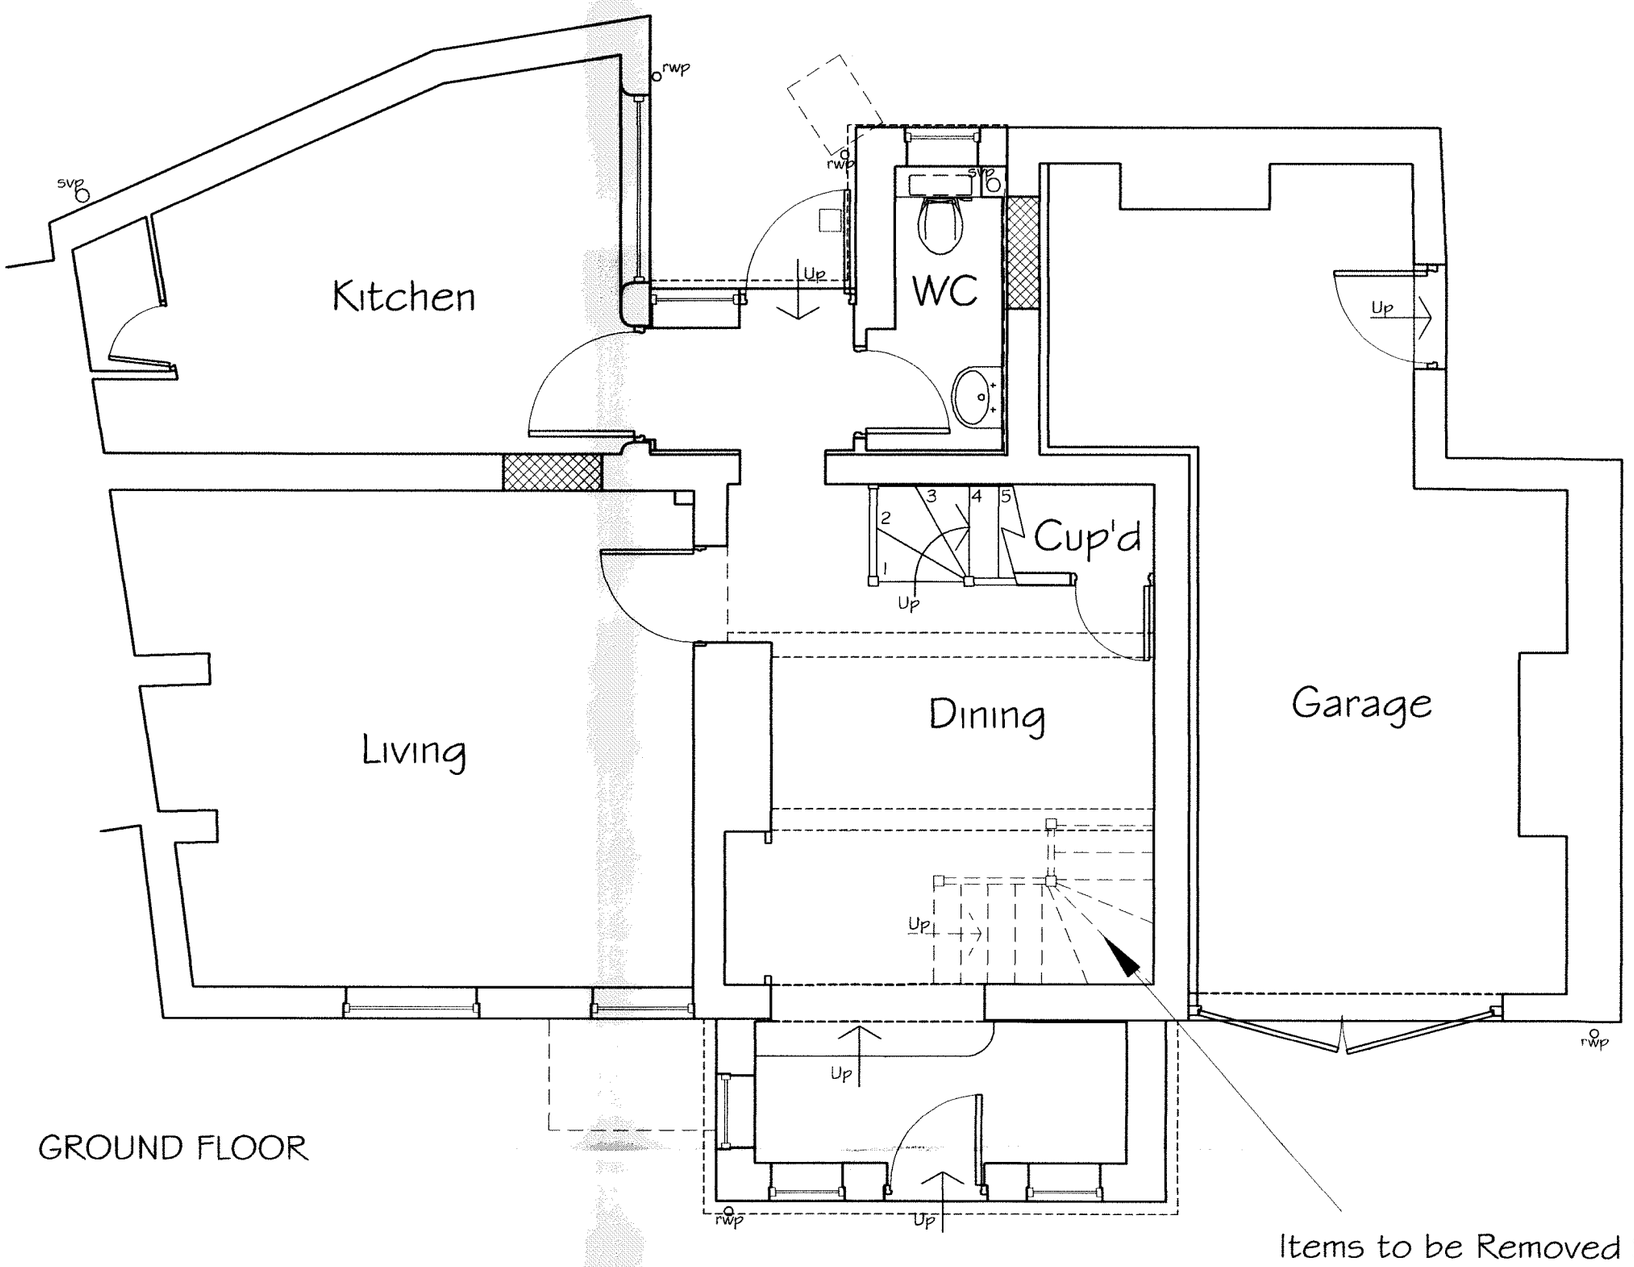

GROUND FLOOR

Items to be Removed Shown Dashed

Project: PROPOSED EXTENSIONS 39, KILN LANE LEK, ST13 8LQ		
Drawing Title: PROPOSED PLANS ©		
	A	Planning Issue — 23/09/16
		Revision — Date
Project No: 160622	Drg No: 3	Revision: A
Scale: 1:50 @ A2	Drawn: IB	Date: 11/08/16

© This drawing and the works depicted are the copyright, and may not be reproduced or amended without prior written permission. No liability will be accepted for amendments made by other parties.

O.S. information is reproduced under licence. © Crown copyright. Reproduction in whole or in part is prohibited without the prior permission of Ordnance Survey.

No dimensions are to be scaled from this drawing (indicative only). CONTRACTOR TO SITE CHECK ALL DIMENSIONS PRIOR TO COMMENCING WORK.

Drawing North

0 1m 2m 3m 4m 5m