

Front Elevation



Side Elevation



Rear Elevation

anting

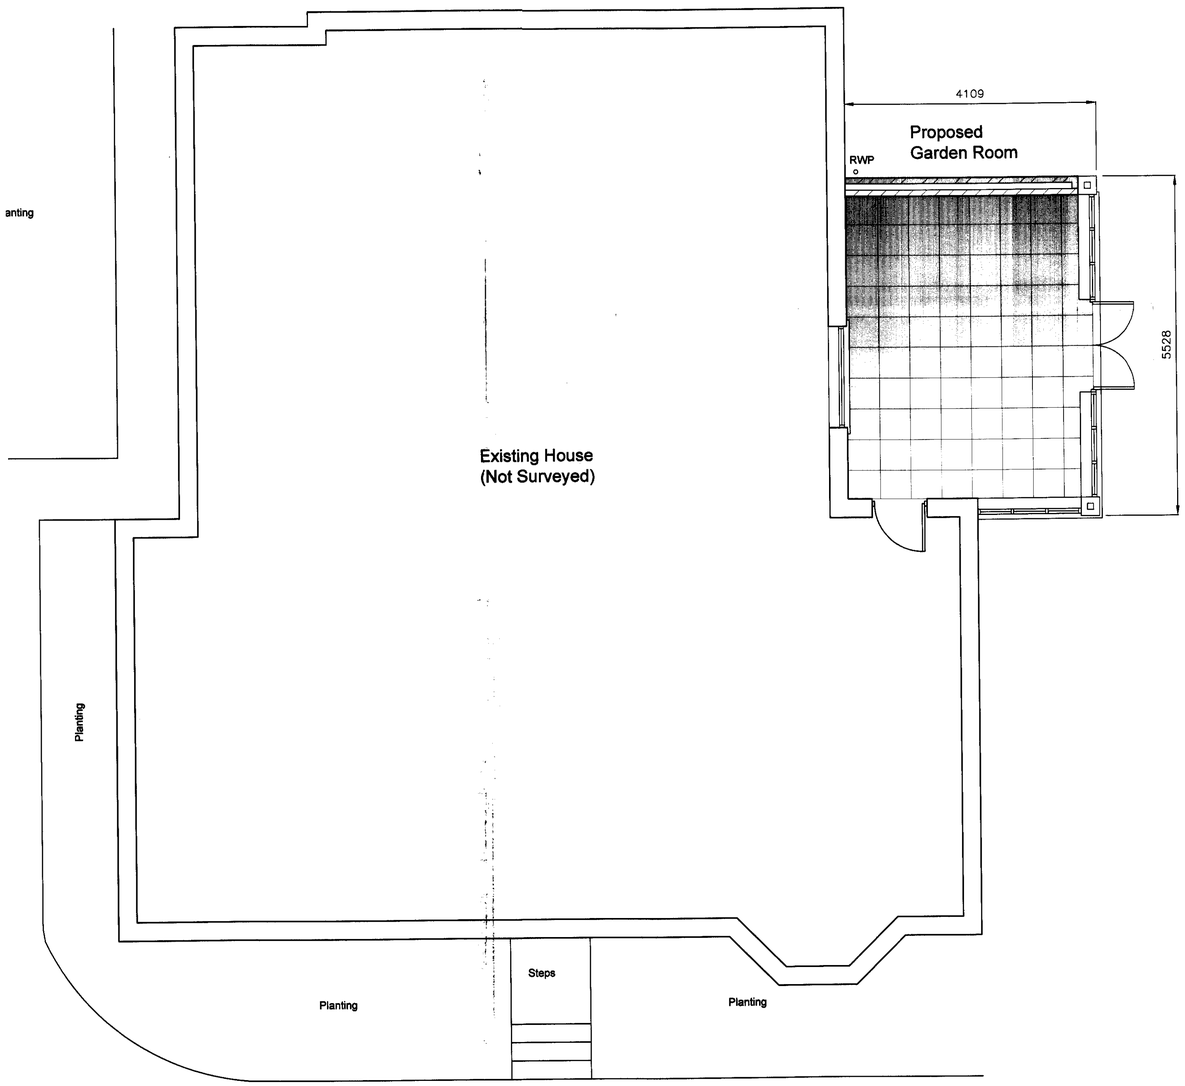

Proposed Plan

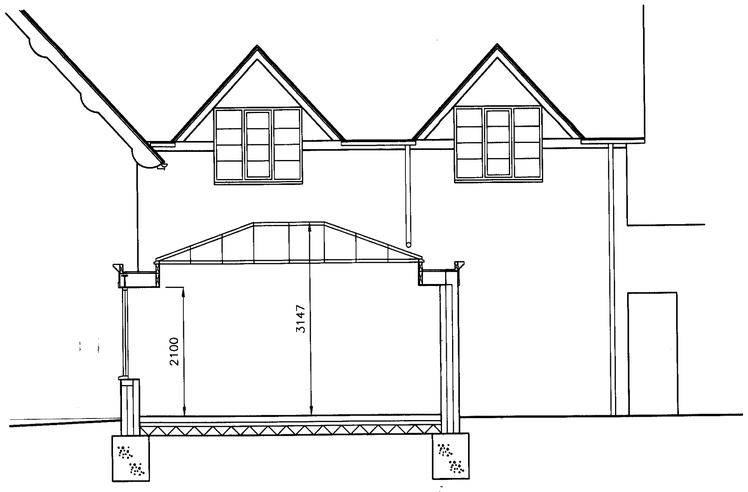

Typical Section

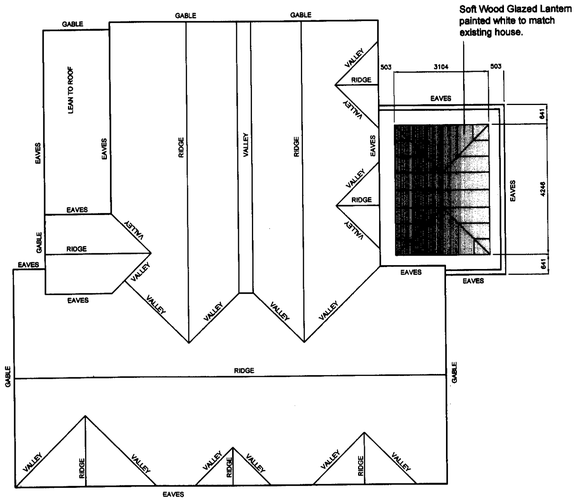

Proposed Roof Plan

0m 0.5 1 1.5 2 3 4 5m

SCALE 1:50

0m 0.5 1 1.5 2 3 4 5m

SCALE 1:100

09/01199/ CONSER 11 DEC 2009 - SM

Rev.	Revision Description	Dm			Date

A.J.Startin
Technical Services
62 Carter Street
Uttoxeter
Staffs. ST14 8EU
Tel: 01889 568056
Fax: 01889 569805

Client:
Mr and Mrs Blatherwick
The Old Vicarage
Dimble Lane, Alton

Title:
Proposed
Replacement Conservatory

Drawn by:	Date:	Index No.:
AJS	June 2009	

Scales:
1 : 100 1 : 50 Drawing Size A1

Drawing No:	Revision
1756 - 2	B