SIDE ELEVATION

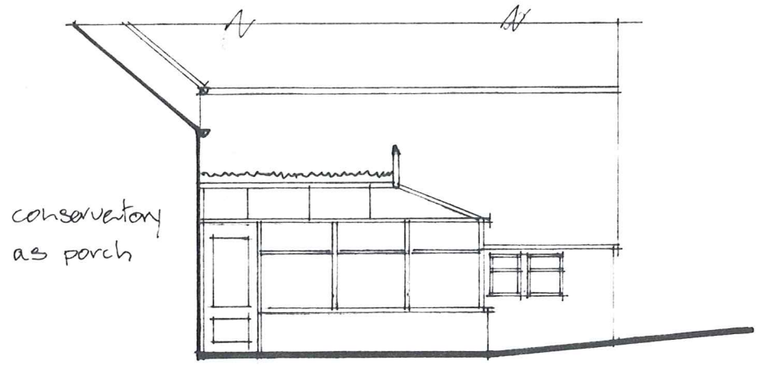

ELEVATION TO CAR PARK.

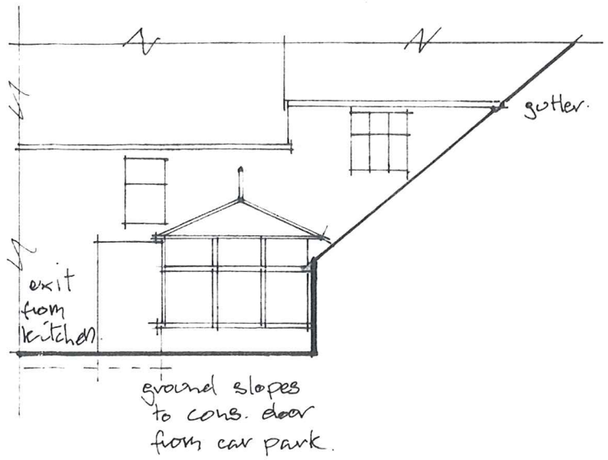

EXISTING ELEVATIONS

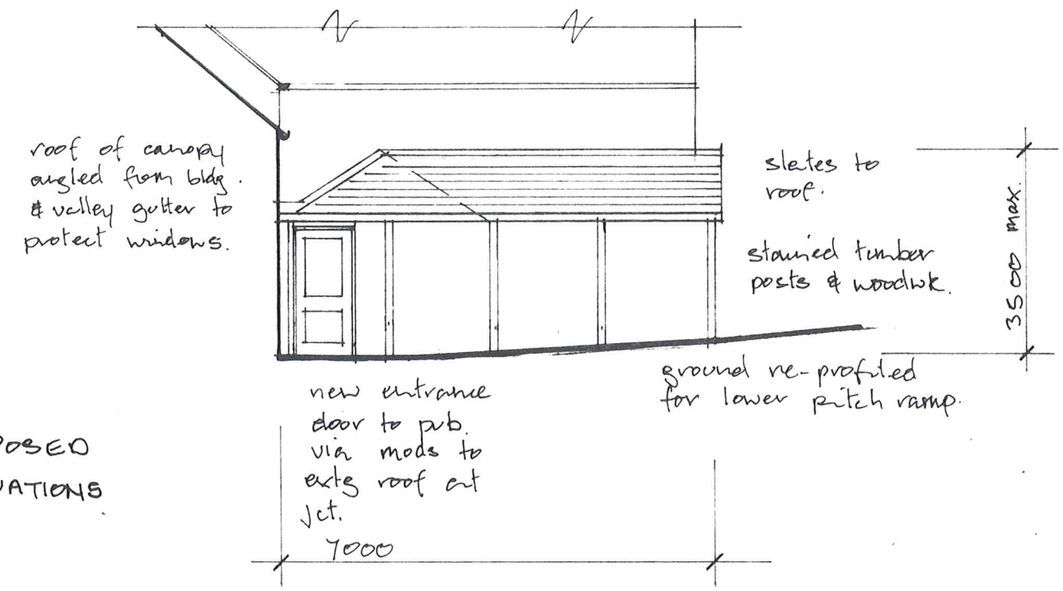

PROPOSED ELEVATIONS

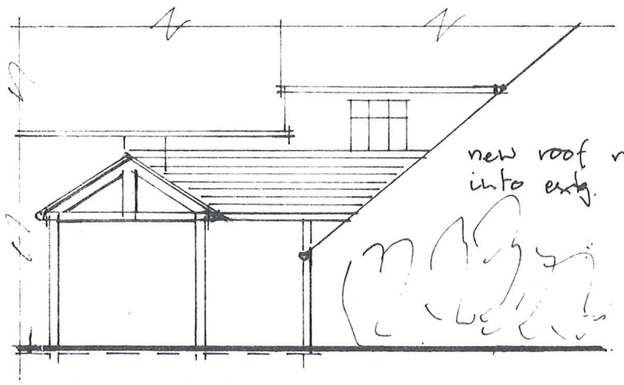

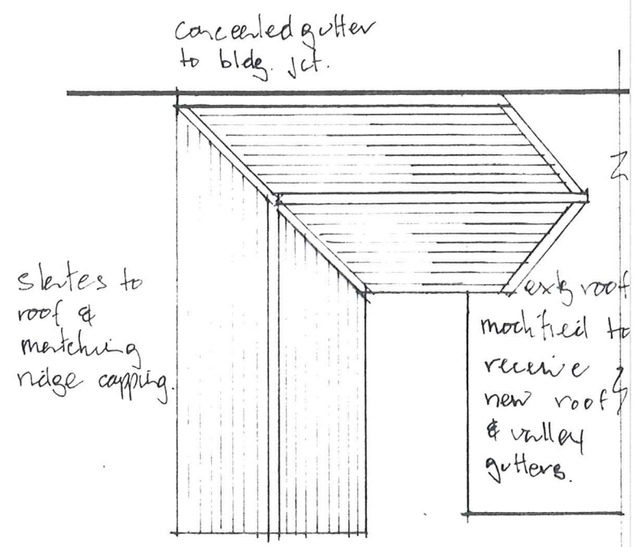

Roof Plan of Canopy

09/01176/FUL 8 DEC 2009 - SMT

PROPOSED NEW ENTRANCE CANOPY

at:

THE CROSS INN, CAULDON LOWE, WATERHOUSES, ST10 3EX.

Scale 1:100 Dwg No. 769/01A

Date: Dec. 2009.

See plans also. A roof plan added 17/12/09