

South-West Elevation
1:50

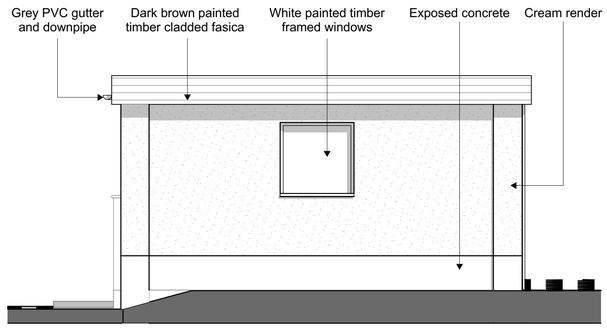

South-East Elevation
1:50

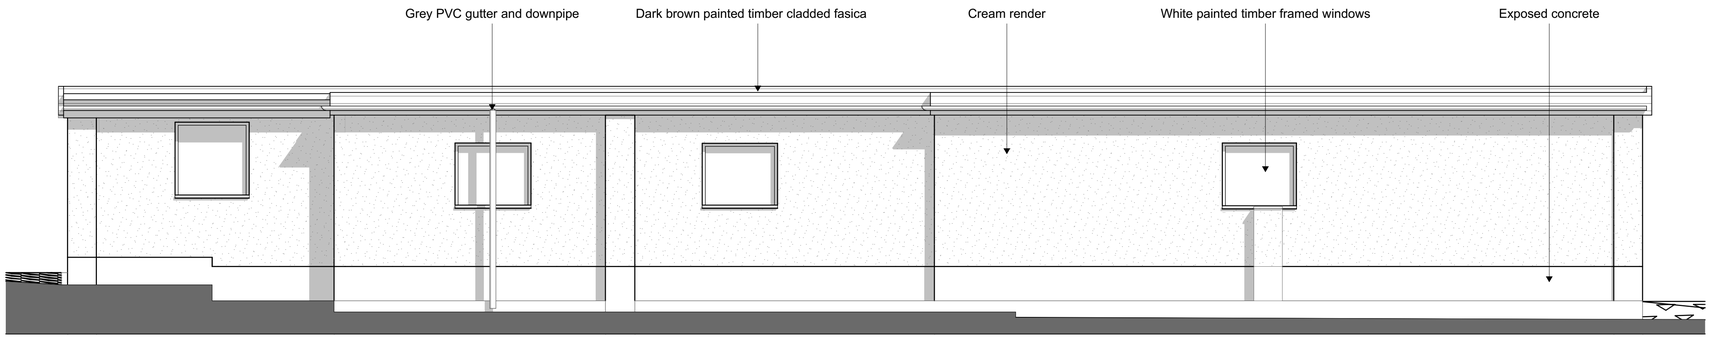

North-East Elevation
1:50

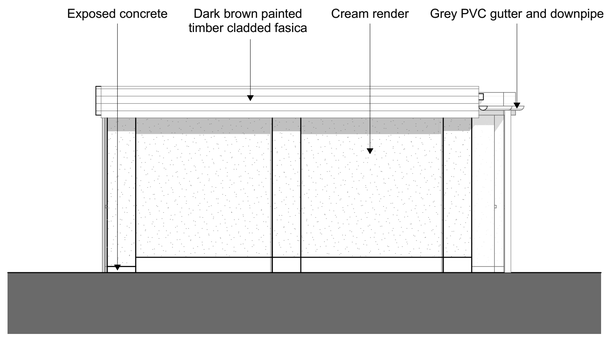

North-West Elevation
1:50

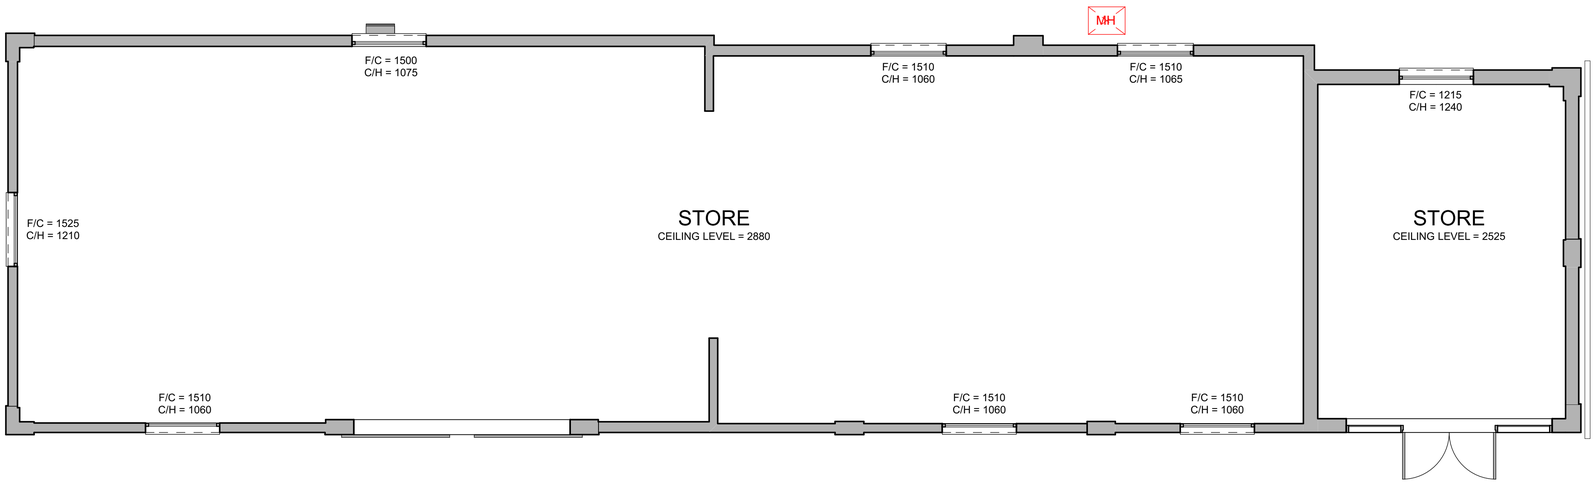

GF-Ground Floor
1:50

Revision : Date : Details :

wood | goldstraw | yorath

ARCHITECTS QUANTITY SURVEYORS CDM CONSULTANTS

Churchill House, Regent Road, Stoke on Trent, ST1 3RH.

Tel:01782 208000 Fax:01782 208712

E-Mail : info@woodgoldstraw.co.uk

Drawing no. 4064-05-01		Scale. 1:50	N
Drawn.	L.EDWADS	Revision.	
Date.	30/09/2016		
Sheet Size.	A1 SIZE		

Client.
S.PERKINS

Project.
STORE CONVERSION

EXISTING FLOORPLANS AND ELEVATIONS

Copyright. Wood Goldstraw & Yorath.
Contractors are to check all dimensions on site and refer any discrepancies to the A
Do not scale from this drawing.

X:\3 STEVE ENGLISH'S TEAM\DRAWING REGISTER\4064-05 S. PERKINS STORE CONVERSION\4064-05 SURVEY .pln