

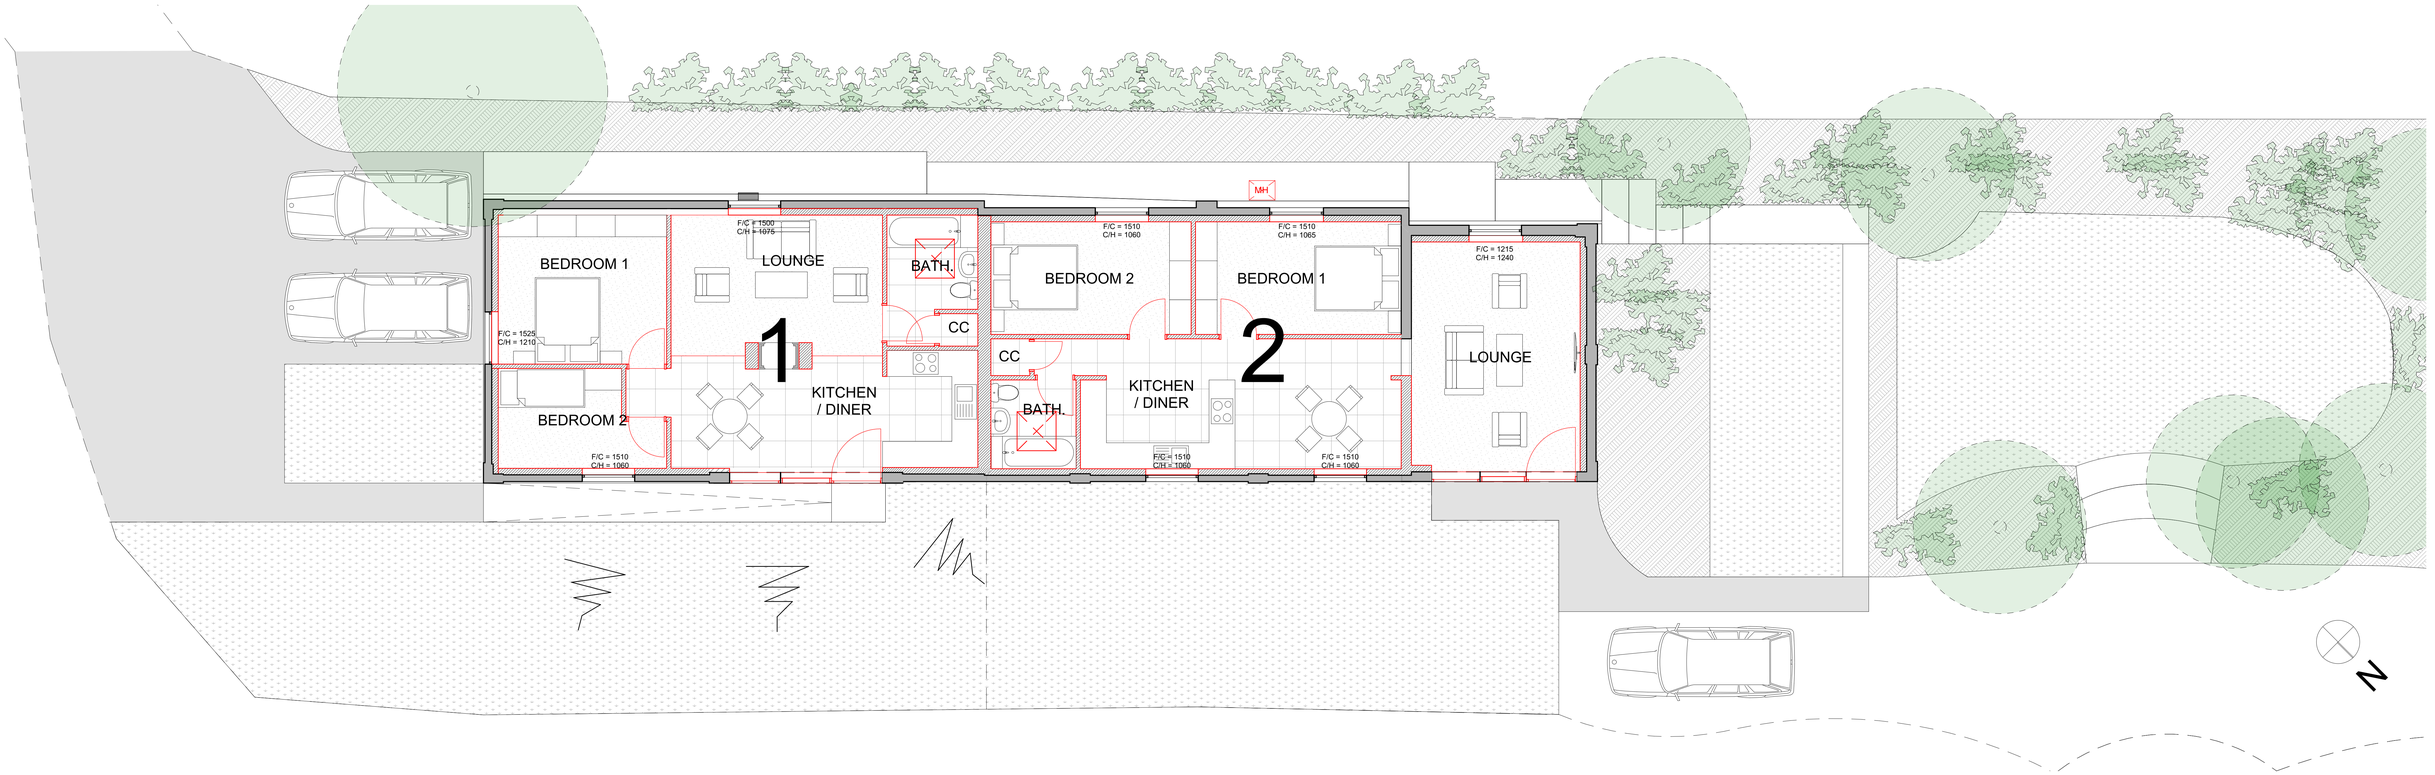



GF-Ground Floor
1:50

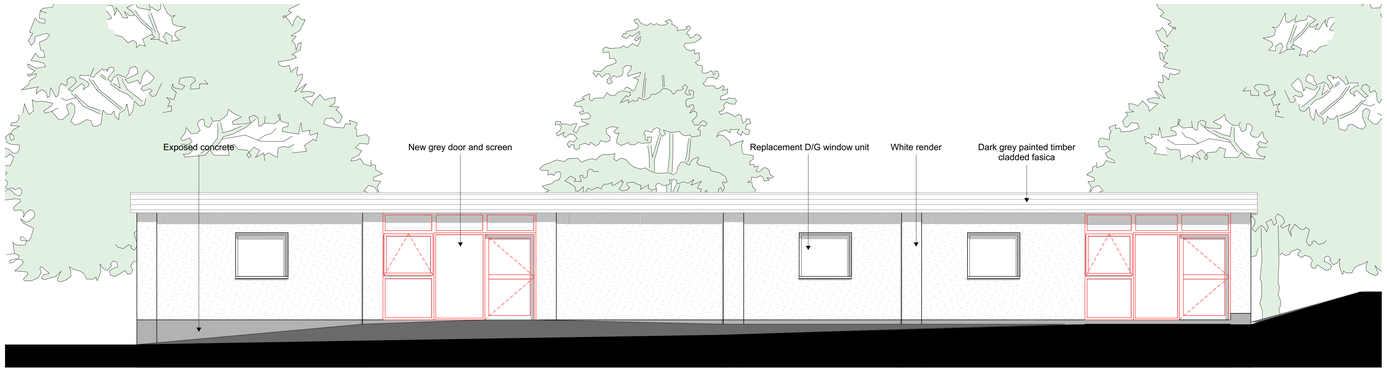


North-East Elevation
1:50

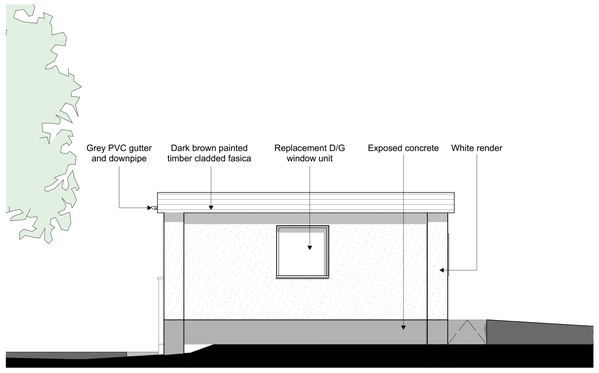

South-East Elevation
1:50

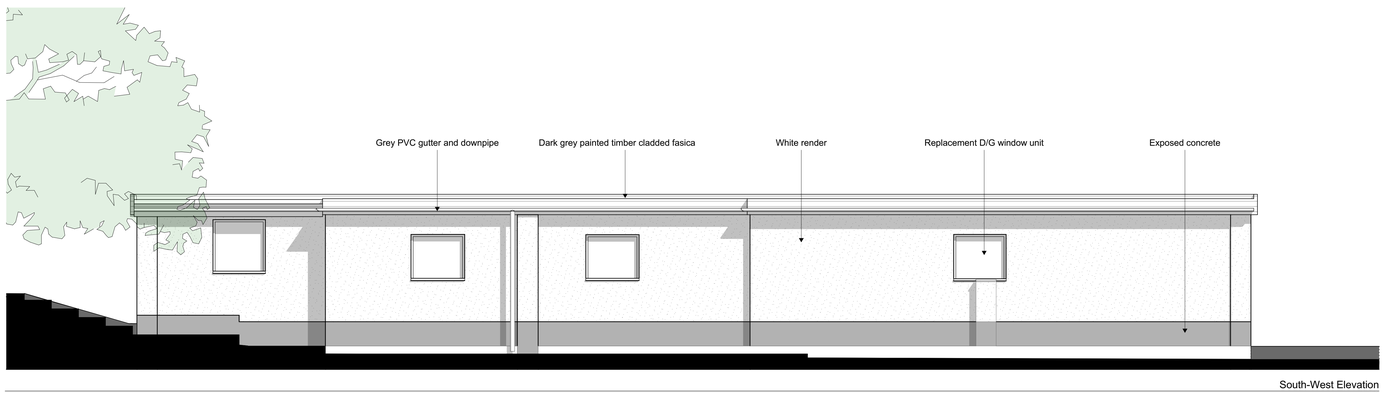

South-West Elevation
1:50

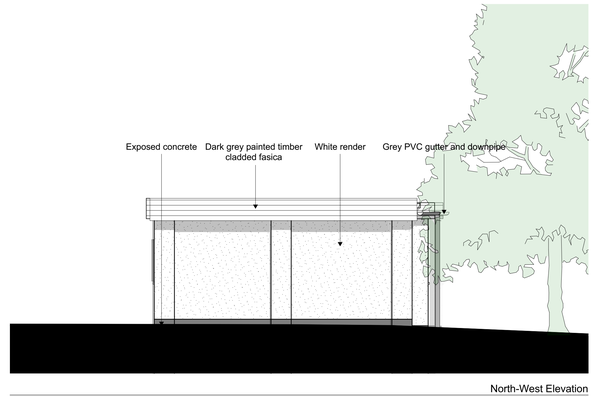

North-West Elevation
1:50

Rev A - 06/10/2016 - General alterations to elevations and floorplans
Revision : Date : Details :

wood | goldstraw | yorath
ARCHITECTS QUANTITY SURVEYORS CDM CO-ORDINATORS
Churchill House, Regent Road, Stoke on Trent, ST1 3RH.
Tel:01782 208000 Fax:01782 208712
E-Mail : info@woodgoldstraw.co.uk

Drawing no. 4064-05-02
Scale. 1:50
Drawn. L.EDWADS
Date. 06/10/2016
Sheet Size. A0 SIZE
Revision. A

Client.
S.PERKINS

Project.
STORE CONVERSION

SCHEME A

Copyright. Wood Goldstraw & Yorath.
This drawing is to be read only as issued for construction. Contractors must check all dimensions on site and refer any discrepancies to the Architect before proceeding. Figured dimensions are to be taken in preference to scaling from this drawing.

X:\2 STEVE ENGLISH'S TEAM\DRAWING REGISTER\4064-05 S. PERKINS STORE CONVERSION\4064-05 SURVEY - Copy.pln