0 .5M 1M 2M 5M

NORTH

Alterations to main property are part of approved application SMD/2015/0807

Dashed lines indicating rooflights above

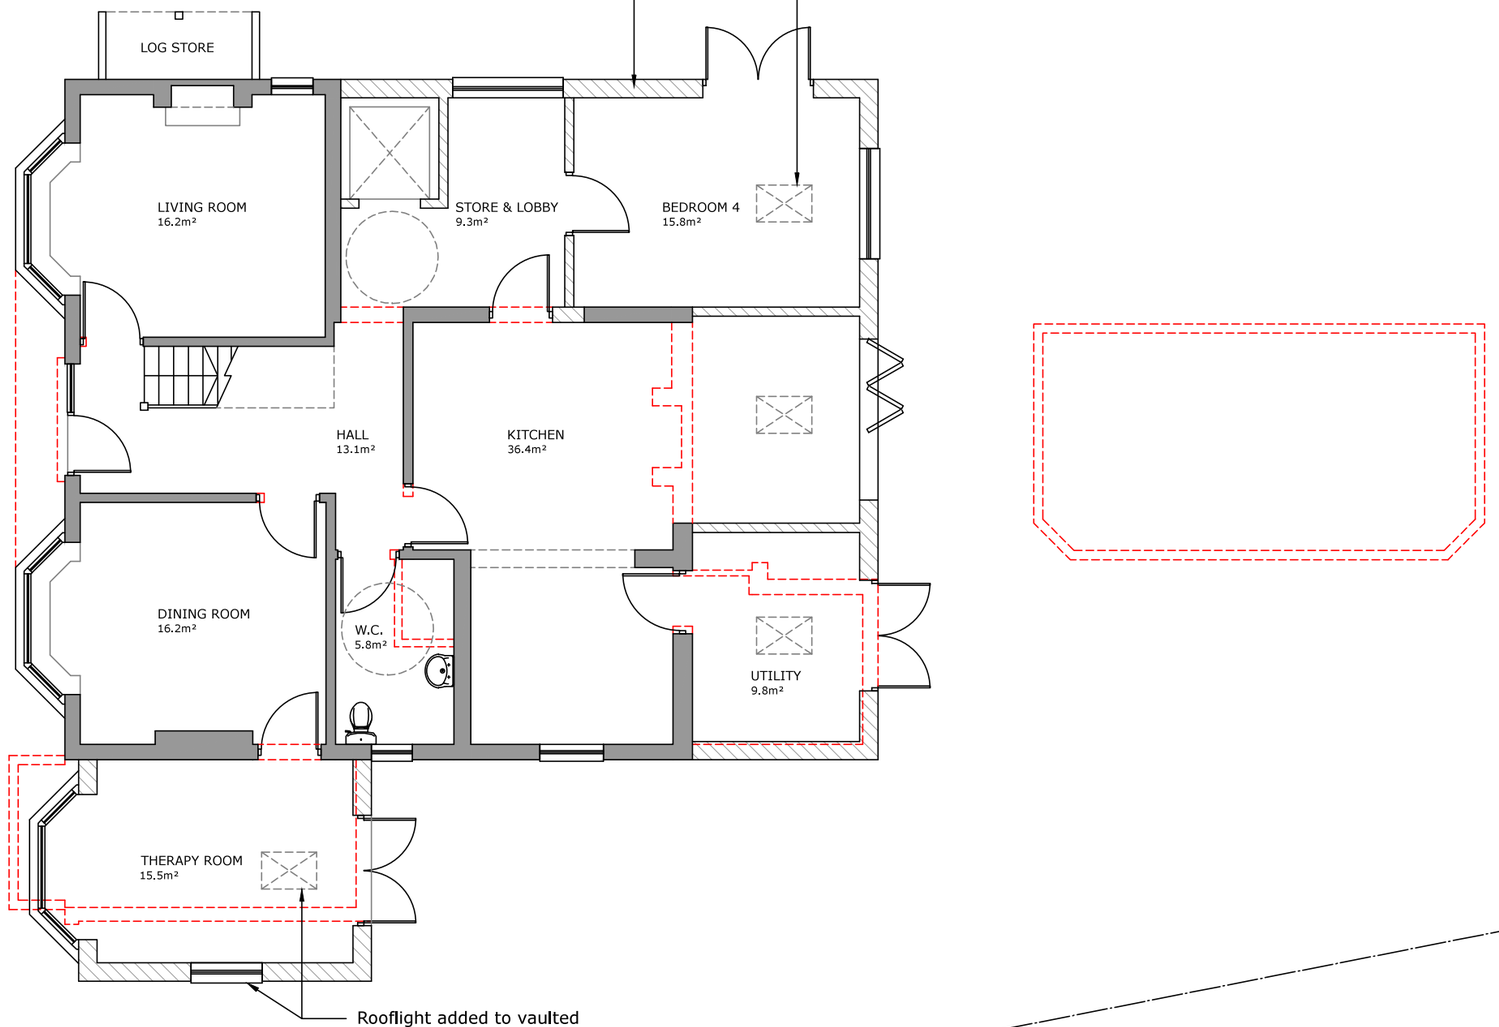


Rooflight added to vaulted ceiling & window to side elevation to match existing

PROPOSED GROUND FLOOR PLAN
SCALE: 1:100

| Rev. | Date | Description | Init. |
|---|---|---|---|
| A | 28/10/2016 | Rooflight over rebuilt side extension | JD |

Client

MRS COTTRELL

Project Title

THE OAKLANDS, GREENWAY BANK
BRINDLEY FORD, ST8 7QY
REBUILD TO OUTBUILDING

Drawing Title

PROPOSED GROUND FLOOR PLAN

| Cad File | Sheet Size | Scale |
|---|---|---|
| P103 | A3/A1 | 1:100/1:50 |
| | Drawing Date | |
| P107 | AUG 2016 | |

All dimensions must be checked on site before commencing work.
No dimensions to be scaled from this drawing.