0 .5M 1M 2M 5M

NORTH

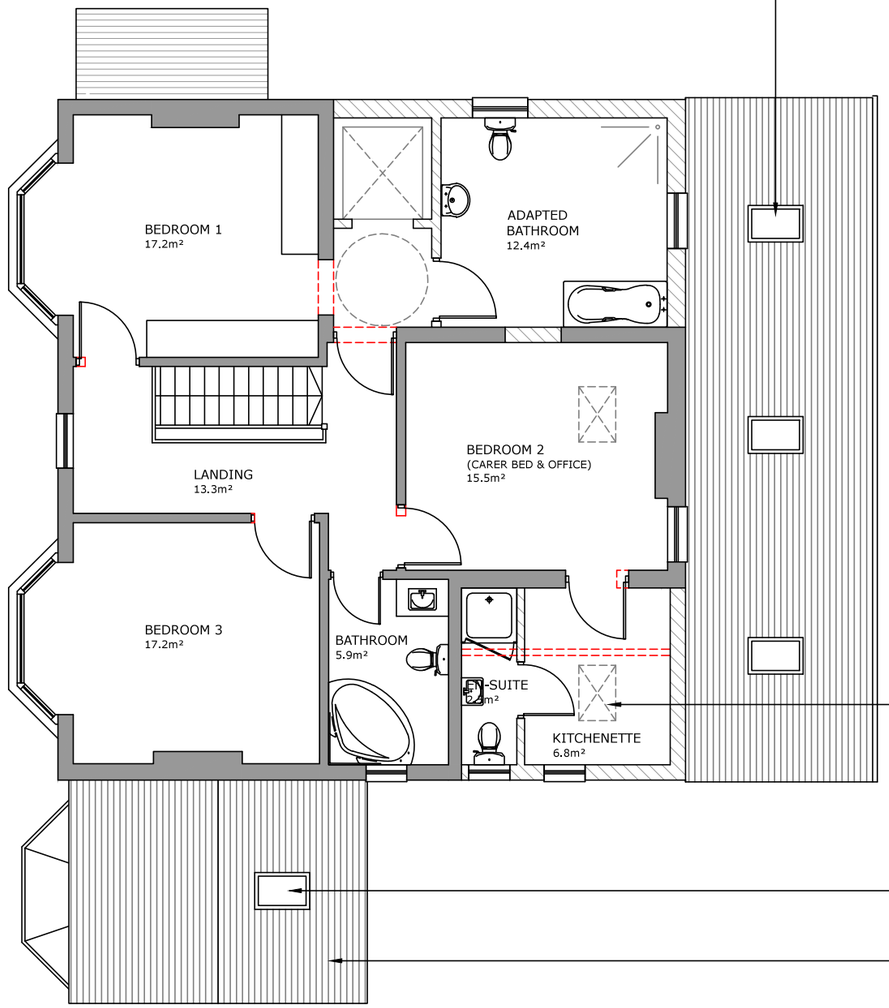

Rooflights added over single-storey rear extension

Dashed lines indicating rooflights above

Rooflight over new Bedroom or Therapy Room to Ground Floor

Original Garage to be demolished & rebuilt for Therapy Room. Asbestos roof to be removed & replaced with plain tiled dual-pitch roof to match other slopes.

PROPOSED FIRST FLOOR PLAN
SCALE: 1:100

Rev.	Date	Description	Init.

Client

MRS COTTRELL

Project Title
THE OAKLANDS, GREENWAY BANK
BRINDLEY FORD, ST8 7QY

Drawing Title

PROPOSED FIRST FLOOR PLAN

Cad File	Sheet Size	Scale
P103	A3/A1	1:100/1:50
	Drawing Date	
P108	AUG 2016	

All dimensions must be checked on site before commencing work.
No dimensions to be scaled from this drawing.