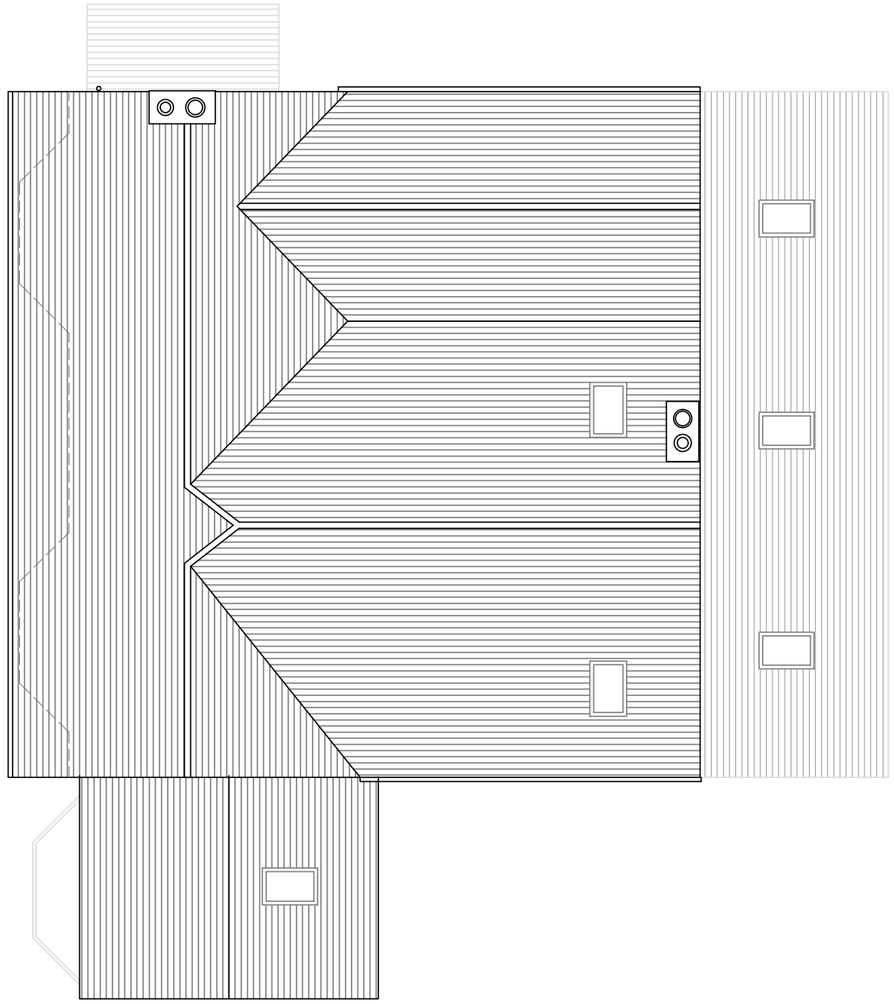

PROPOSED ROOF PLAN
SCALE: 1:100

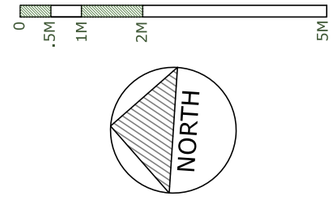

Rev.	Date	Description	Init.

Client

MRS COTTRELL

Project Title
THE OAKLANDS, GREENWAY BANK
BRINDLEY FORD, ST8 7QY
REBUILD TO OUTBUILDING

Drawing Title

PROPOSED ROOF PLAN

Cad File	Sheet Size	Scale
P103	A3/A1	1:100/1:50
	Drawing Date	
P109	AUG 2016	

All dimensions must be checked on site before commencing work.
No dimensions to be scaled from this drawing.