

PROPOSED SIDE ELEVATION (EAST)
SCALE: 1:100

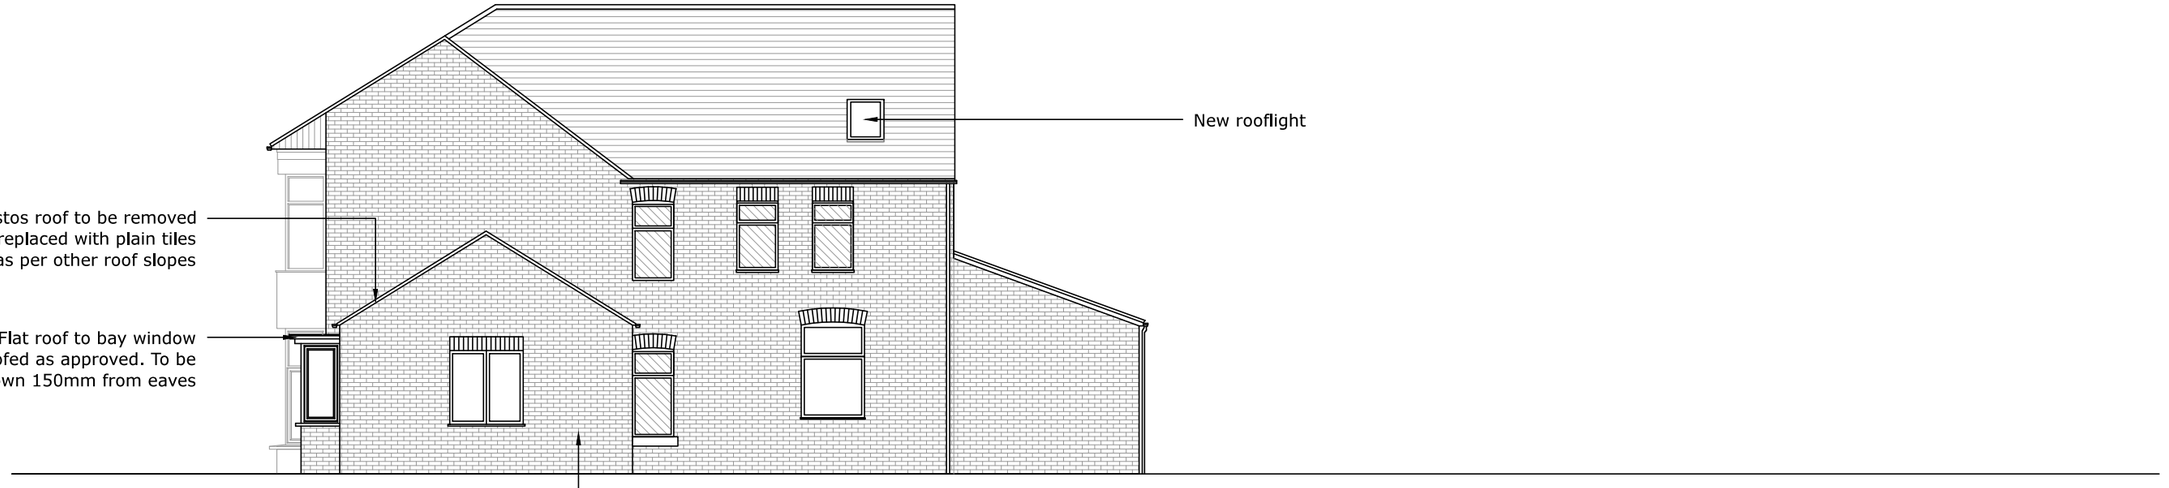

PROPOSED SIDE ELEVATION (WEST)
SCALE: 1:100

Rev.	Date	Description	Init.
A	28/10/2016	Gable end & dual pitch to side rebuild	JD

Client

MRS COTTRELL

Project Title
THE OAKLANDS, GREENWAY BANK
BRINDLEY FORD, ST8 7QY
REBUILD TO OUTBUILDING

Drawing Title

PROPOSED SIDE ELEVATIONS

Cad File	Sheet Size	Scale
P103	A3/A1	1:100/1:50
	Drawing Date	
P111	AUG 2016	

All dimensions must be checked on site before commencing work.
No dimensions to be scaled from this drawing.