N

0 5 10 15 20 25m

Scale 1:500


A/C Compressor floor mounted with Cold room compressor wall mounted above

New PPC aluminium shopfront and sliding entrance door finished in RAL 7043 Traffic Grey.

2no. wheelie bins to be stored in existing outhouse

Proposed 400mm dia. fresh air intake duct terminating in high level louvred wall grille (RAL 7043 Traffic Grey)

Proposed 500mm dia. oven extract duct to run internally at high level within unit, penetrating through side wall, then returning vertically up side elevation terminating 1m above eaves line via waterproof cowl

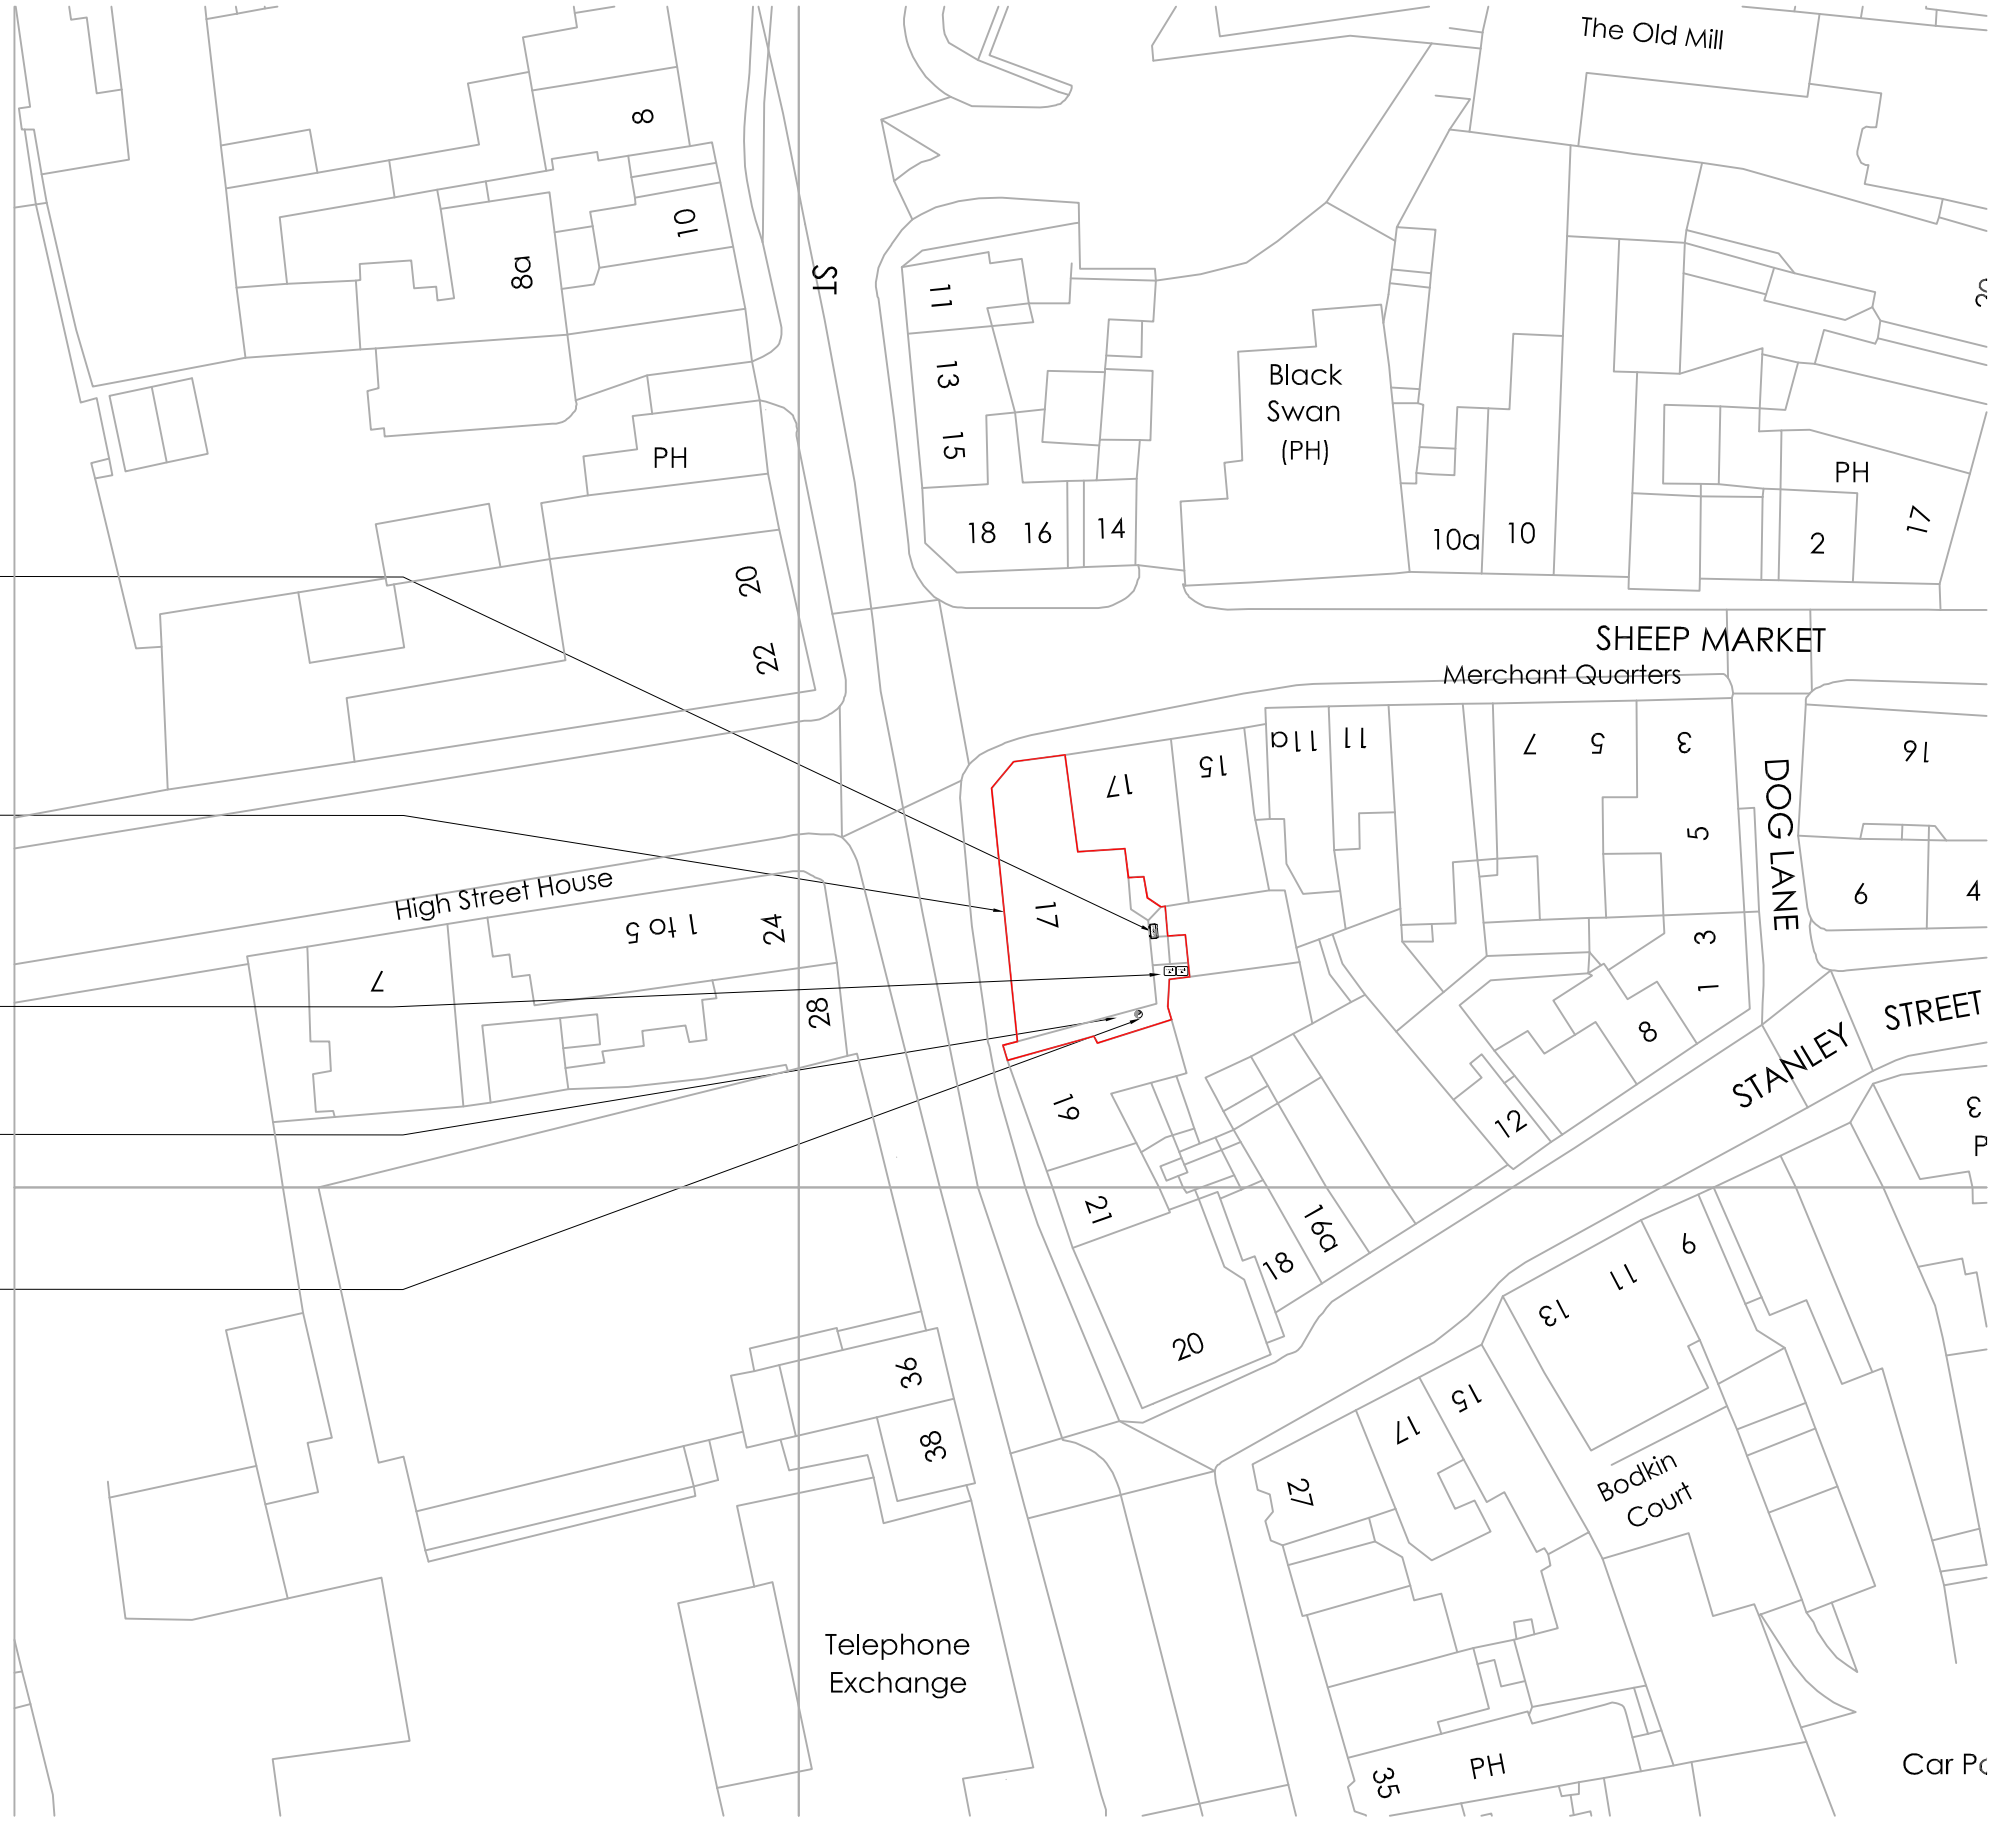

Block Plan

NOTES

- All dimensions and levels are to be checked on site.
- Any discrepancies are to be reported to the architect before any work commences.
- This drawing shall not be scaled to ascertain any dimensions. Work to figured dims only.
- This drawing shall not be reproduced without express written permission from AEW.
- Title overlay drawings and ownership boundaries are produced using all reasonable endeavors. AEW cannot be responsible for the accuracy or scale discrepancy of base plans supplied to them.

Application Boundary Indicated Thus:

REV	Date	Drawn by: -	Checked by: -
A	18/10/2016	SJB	EOH
	Signage notes removed as requested		
-	07/10/2016	SJB	JJS
	Initial issue		

Status: S2 — For Approval

drawing stage: Stage 2a - Change of Use

client: Private Client

project: 17 St. Edward Street, Leek, ST13 5DR

store: 16096

drawing title: Block Plan

date: 29/09/2016 drawn: SJB

scale@A3: 1:500 checked: JJS

AEW ARCHITECTS AND DESIGNERS LTD
THE ZENITH BUILDING, SPRING GARDENS
MANCHESTER M2 1AB TEL: 0161 214 6770 FAX: 0161 214 6771

Rev A

Job No B9229-AEW-16096-XX-DR-0008