0 0.5 1.0 1.5 2.0 2.5m

Scale 1:50

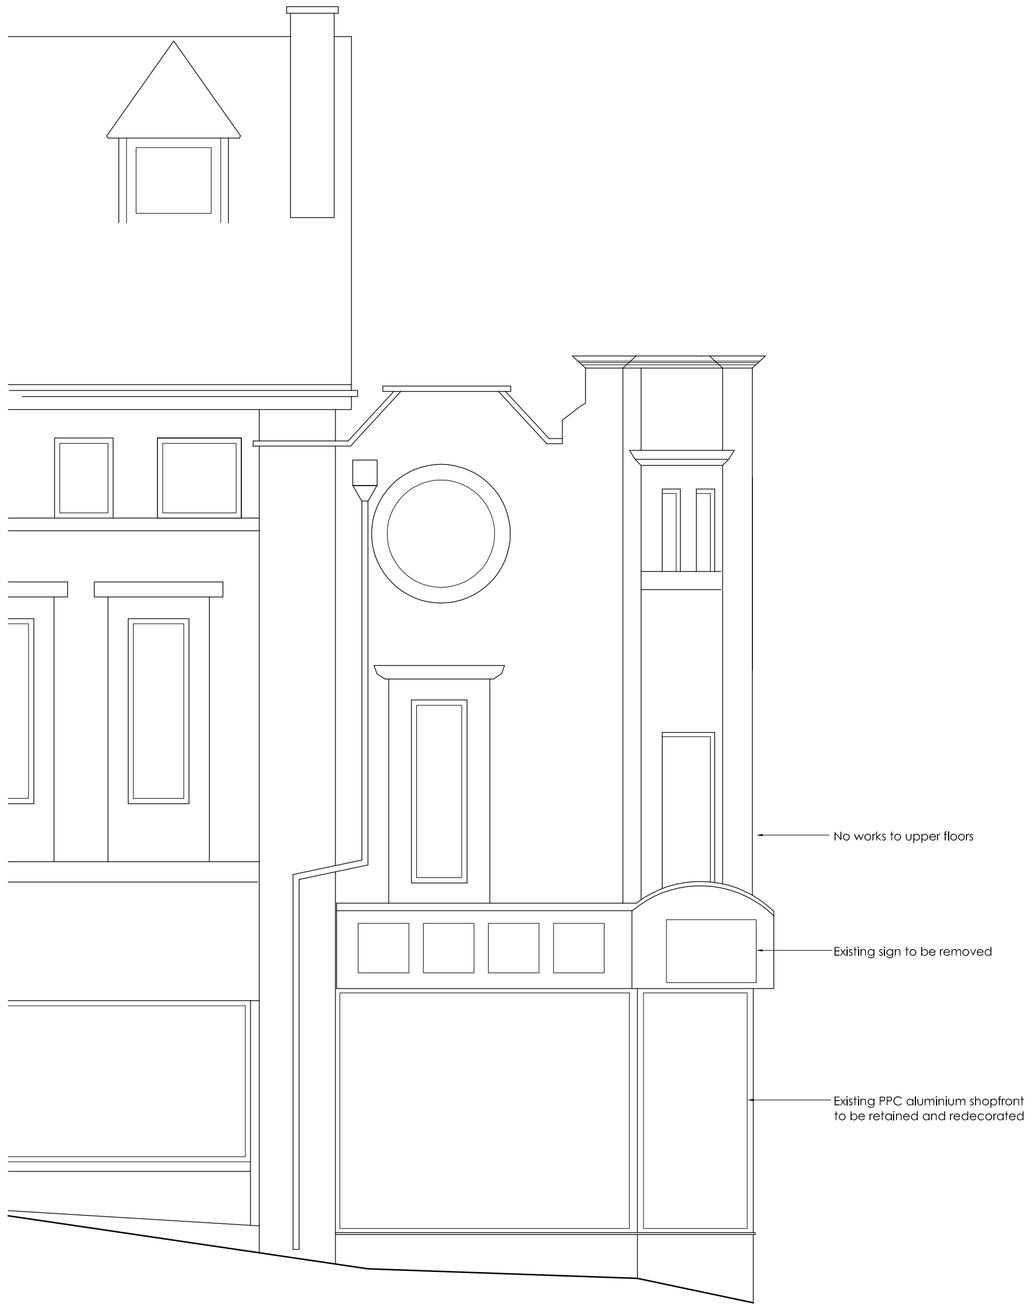

Elevation A



Elevation B

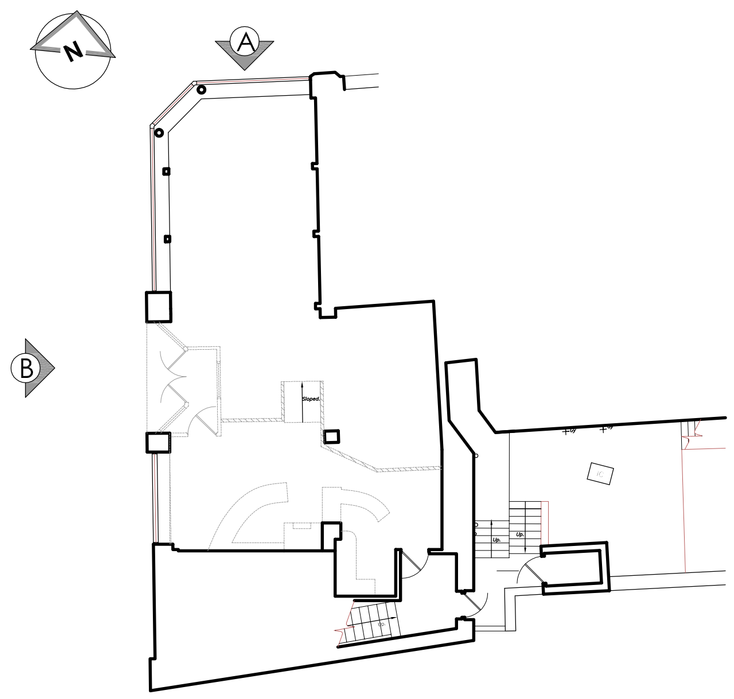

Key Plan (NTS)

NOTES

- All dimensions and levels are to be checked on site.
- Any discrepancies are to be reported to the architect before any work commences.
- This drawing shall not be scaled to ascertain any dimensions. Work to figured dims only.
- This drawing shall not be reproduced without express written permission from AEW.
- Title overlay drawings and ownership boundaries are produced using all reasonable endeavors. AEW cannot be responsible for the accuracy or scale discrepancy of base plans supplied to them.
- This drawing is based on Green Hatch Survey Solutions drawing 19803-93_01-03_PES. (dated 29/07/2016).

DESIGN HAZARD IDENTIFICATION

- Proposed layout subject to Building Control approval of fire strategy and access arrangements.
- Asbestos survey report required prior to commencement

REV	Date	Drawn by: -	Checked by: -
-	07/10/2016	SJB	JJS

Initial issue

Status: **S2** — Purpose of Issue: **For Approval**

drawing stage: **Stage 2a - Change of use**

client: Private Client

project: 17 St. Edward Street, Leek, ST13 5DR

store: 16096

drawing title: **Existing Elevations Sheet 1**

date: 29/09/16 — drawn: SJB

scale@A1: 1:50 — checked: JJS

Rev: -

JOB No: **B9229-AEW-16096-ZZ-DR-0002**

AEW ARCHITECTS AND DESIGNERS LTD
THE ZENITH BUILDING, SPRING GARDENS
MANCHESTER M2 1AB TEL: 0161 214 4270 FAX: 0161 214 4271

Existing Elevations
Sheet 1